SAMAN
POS India Pvt. Ltd.

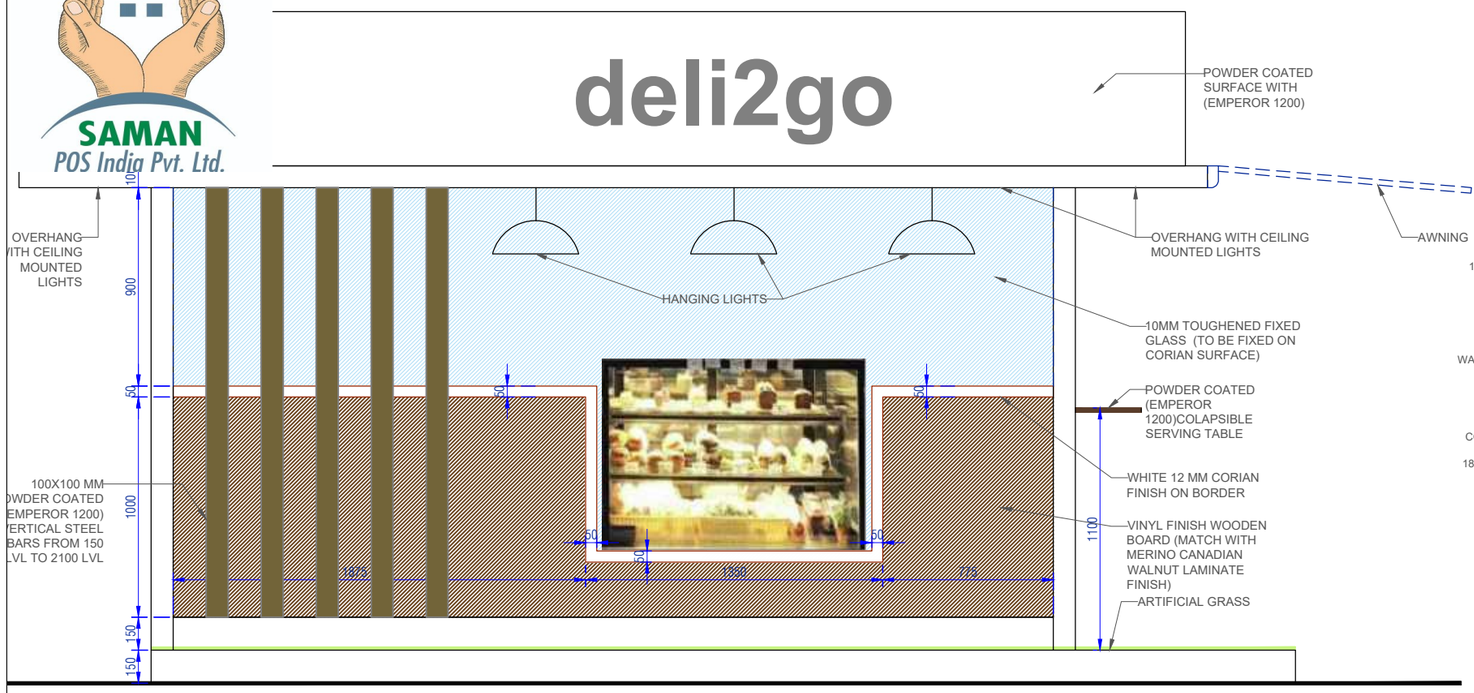

FRONT ELEVATION

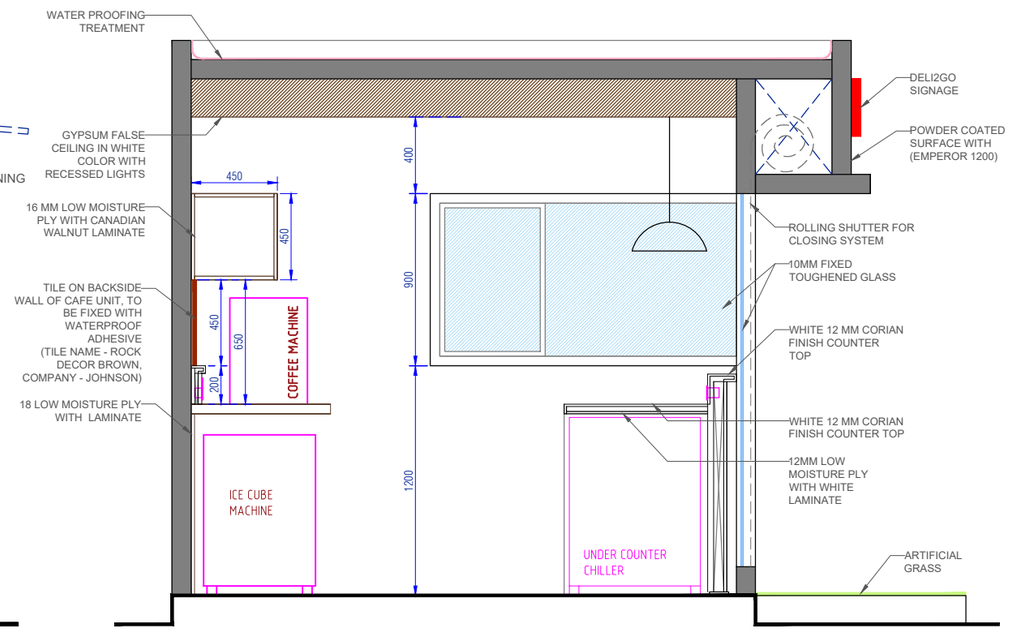

TRANSVERSE SECTION

VIEW AA

VIEW BB

MATERIAL SPECIFICATION

BWP19 mm MARINE PLY	Epoxy Powder coating to match Emperor 1200 on MS SHS framework

CLIENT :
SHELL INDIA MARKETS PVT. LTD.

APPROVED BY SHELL

EPCM CONSULTANT :
MEINHARDT
Empowering Safety to the Frontline
Meinhardt EPCM India Pvt Ltd
ITC Green Centre
No. 18, Banaswadi Main Road,
North Tower, 4th floor (West Wing)
Maruthiseva Nagar, Bangalore- 560 005

NO	DATE	DRAWN BY	CHECKED BY	REVIEWED BY	APPROVED BY D.M.	AMENDMENT
0	AS PER TRANSMITTAL	PV	LA	SSK	J.C	

PROJECT :
SHELL RETAIL NETWORK DEVELOPMENT

DRAWING TITLE :
KIOSK DETAIL – VIEWS
(SHEET 03 OF 03)

SCALE :	PROJECT NO. :	DRAWING NO. :	REV :
N.T.S	–	STD KIO– I– 707	0

SAMAN
POS India Pvt. Ltd.

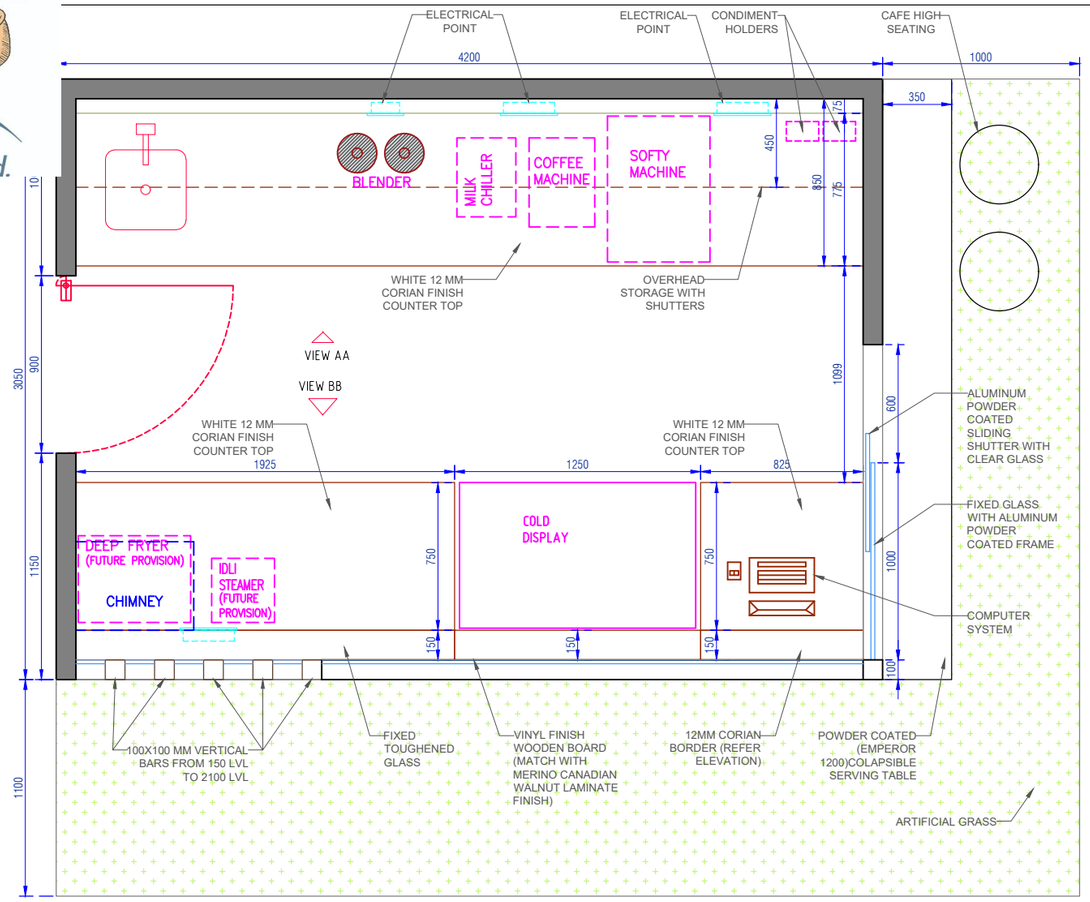

PLAN - AT 1200MM FROM FFL

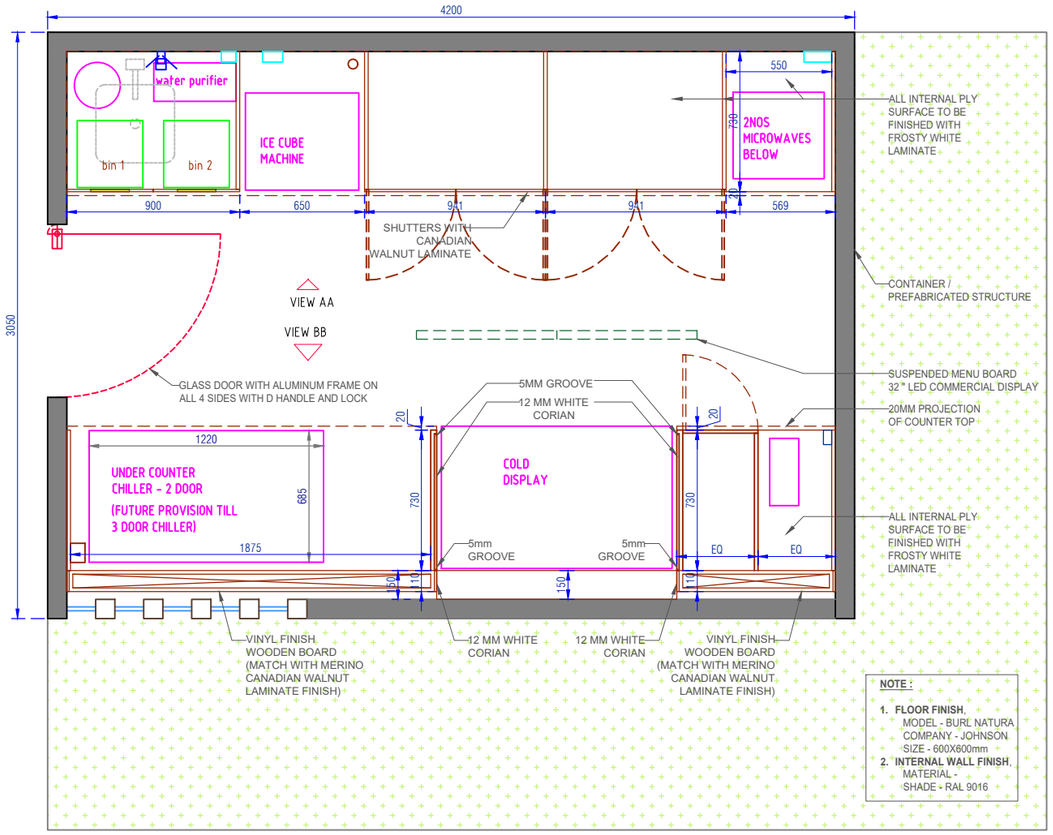

PLAN - AT 600MM FROM FFL

LIST OF EQUIPMENT & ACCESSORIES

SR.NO	IMAGES	MODEL	SPECIFICATIONS	NOS	SR.NO	IMAGES	MODEL	SPECIFICATIONS	NOS	SR.NO	IMAGES	MODEL	SPECIFICATIONS	NOS
1		ELANPRO/ EDC 1200 F3	COLD DISPLAY	1	7		ZERO FARANITE -HONEYDREW 2TGB 300 - 2 Door U/c Chiller	UNDER COUNTER CHILLER	1	13		LG/ LG32SE3KD	MENU BOARD Size - 32''led	2
2		ELANPRO/ EIM 61	ICE CUBE MACHINE 23"X20"X31", 55kg/24 hrs, Bin capacity 18 ltrs, Ice type - Dice	1	8		WHIRLPOOL/ MAGICOOK 20 BC (20 LTR)	MICROWAVE	2	14		JAGUAR FLORENTINE/ FLR-CHR-5359N	SINK COCK WITH REGULAR SWINGING SPOUT (TABLE MOINTED) ANGULAR KNOB	1
3		IERENE/ AULIKA HSC	410 x 410 x 190 mm 16 x 16 x 7½ inch	1	9		KENT / EXCELL +	RO SYSTEM	1	15		RED AND BLACK ALUMINIUM HANGING LIGHT BY LEARC	HANGING LIGHT	3
4		TROPICOOL/ TC15i	MILK CHILLER	1	10		NIRALI, SQUARE DELUXE SMALL	SINK : 410 x 410 x 190 mm	1	16		SOAP DISPENSER WALL MOUNTED HOLDER	SOAP DISPENSER WITH WALL MOUNT STAND	2
5		WHIRLPOOL/ KSB1575ER	BLENDER	1	11			SQUARE DUSTBINS (INSIDE SHUTTER)	2	17		ILLUME FLY CATCHER BY PCI	FLY CATCHER	0
6		WHIRLPOOL/ KSB1575ER (JAR)	BLENDER JAR	1	12		CONTA/ EQUIVALENT	PERFORATED SS DUSTBINS 250X250X400mm	1	18			KITCHEN PAPER TOWEL HOLDER	1

CLIENT :
SHELL INDIA MARKETS PVT. LTD.

APPROVED BY SHELL

EPCM CONSULTANT :
MEINHARDT
Empowering Safety to the Frontline
Meinhardt EPCM India Pvt Ltd
ITC Green Centre
No. 18, Banaswadi Main Road,
North Tower, 4th floor (West Wing)
Maruthiseva Nagar, Bangalore- 560 005

NO	DATE	DRAWN BY	CHECKED BY	REVIEWED BY	APPROVED BY D.M.	AMENDMENT
0	AS PER TRANSMITTAL	PV	LA	SSK	J.C	

PROJECT :
SHELL RETAIL NETWORK DEVELOPMENT

DRAWING TITLE :
KIOSK DETAIL–PLAN
(SHEET 01 OF 03)

SCALE :	PROJECT NO. :	DRAWING NO. :	REV :
N.T.S	–	STD KIO– I– 707	0

SAMAN
POS India Pvt. Ltd.

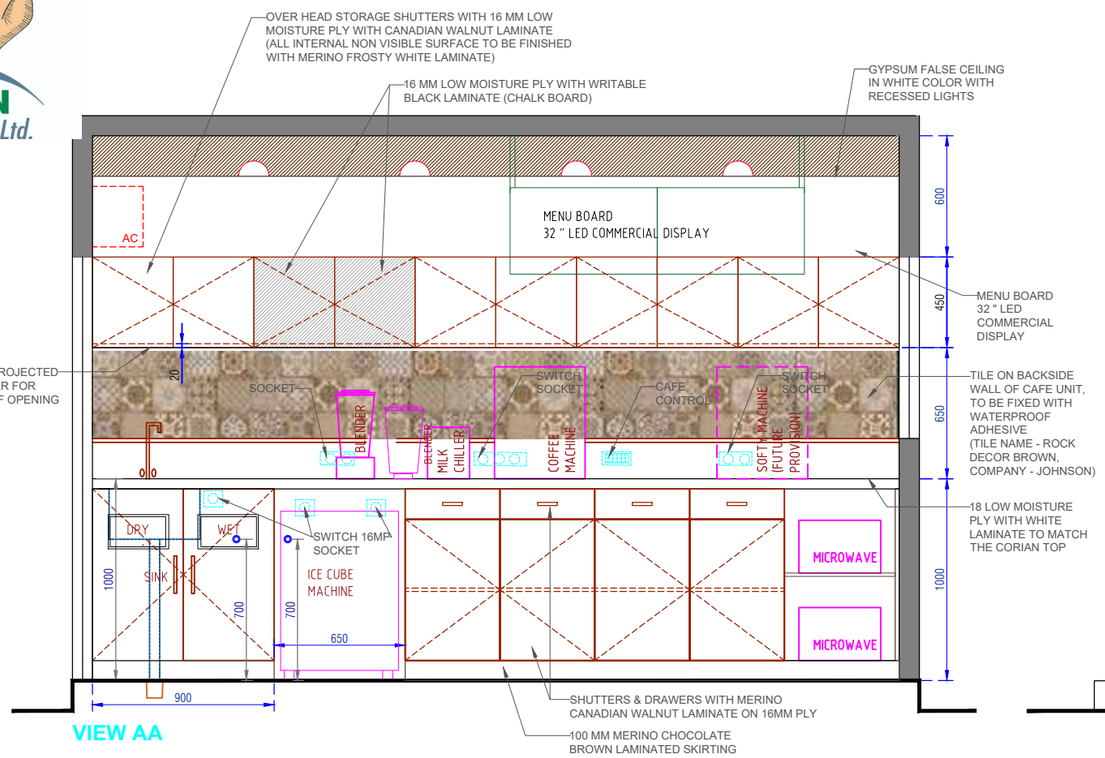

VIEW AA

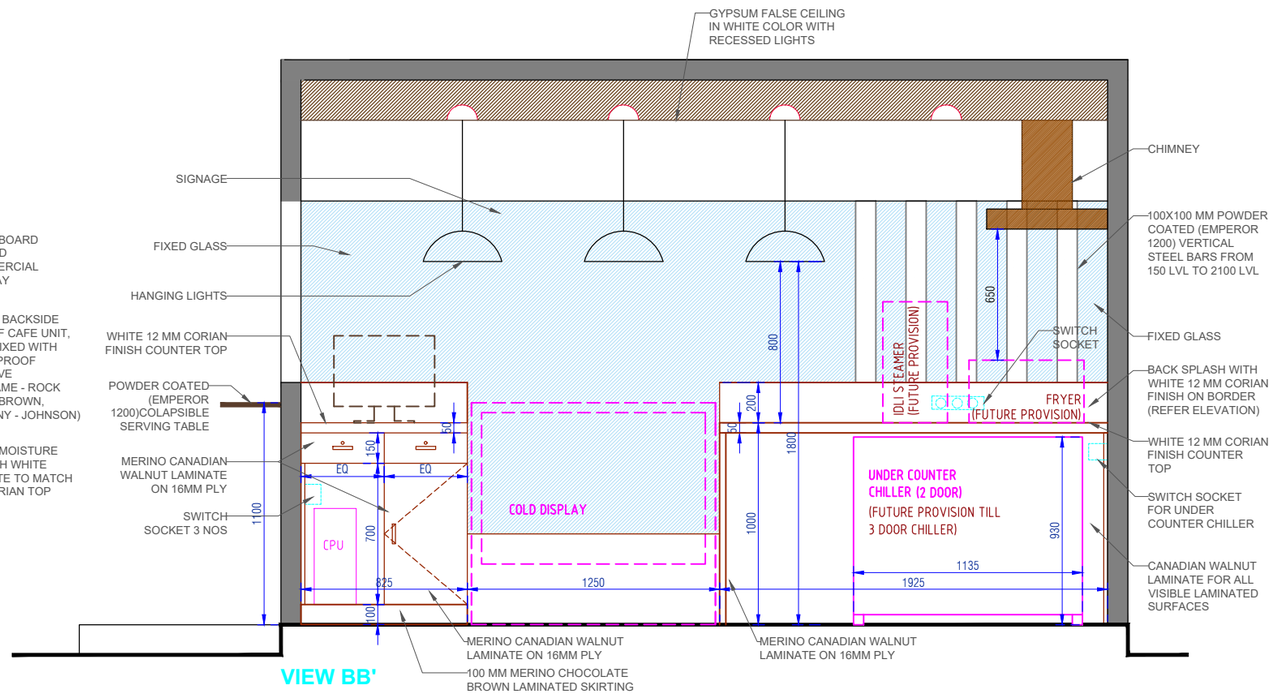

VIEW BB'

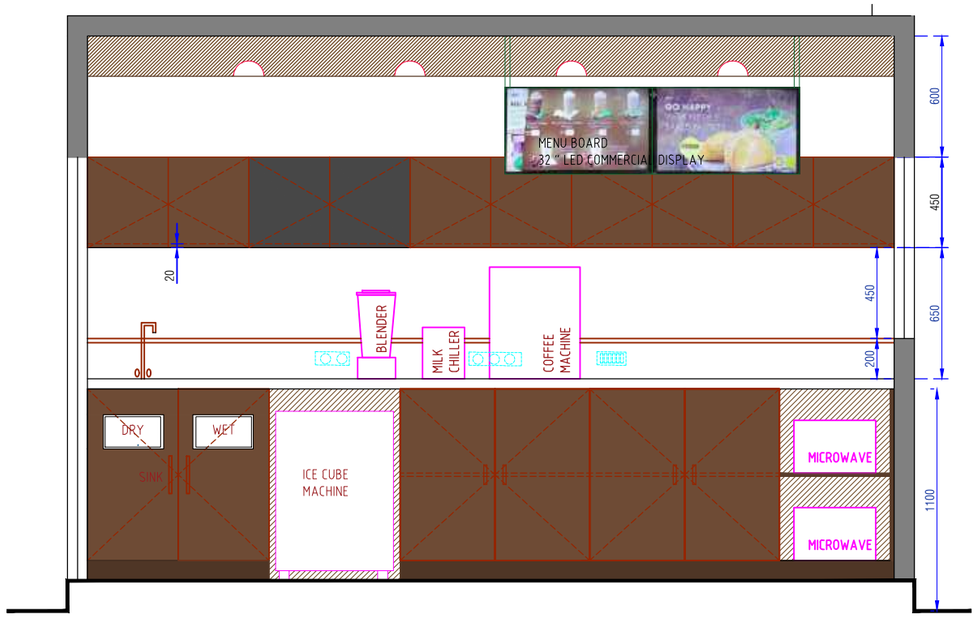

VIEW AA

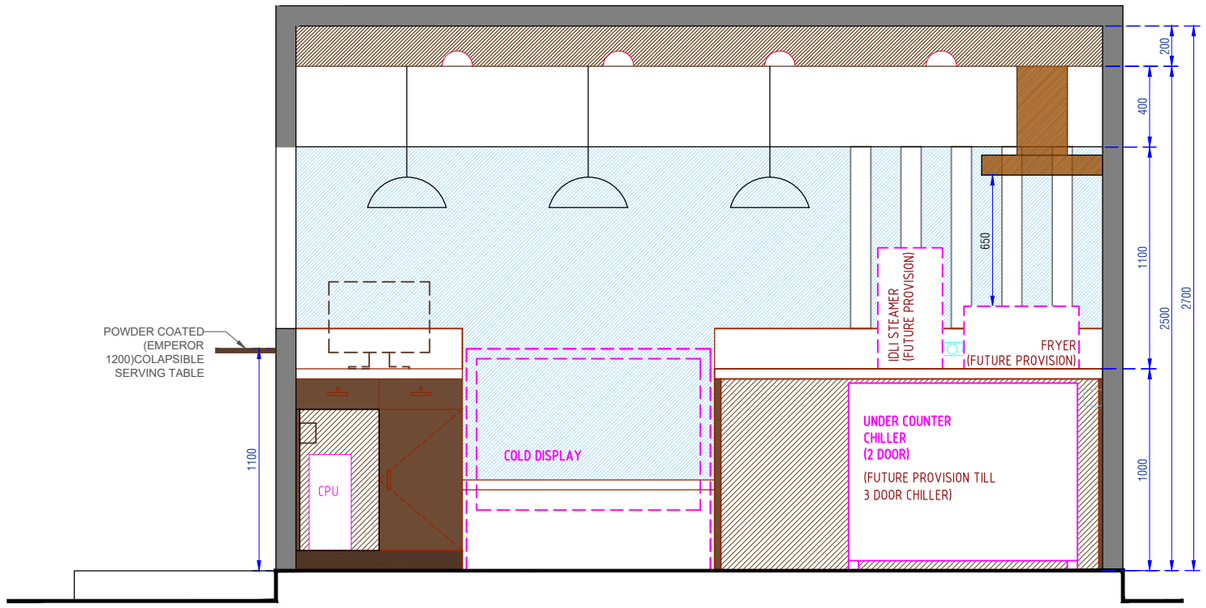

VIEW BB'

CLIENT :	APPROVED BY SHELL	EPCM CONSULTANT :
SHELL INDIA MARKETS PVT. LTD.		MEINHARDT Empowering Safety to the Frontline Meinhardt EPCM India Pvt Ltd ITC Green Centre No. 18, Banaswadi Main Road, North Tower, 4th floor (West Wing) Maruthiseva Nagar, Bangalore- 560 005

NO	DATE	DRAWN BY	CHECKED BY	REVIEWED BY	APPROVED BY D.M.	AMENDMENT
0	AS PER TRANSMITTAL	PV	LA	SSK	J.C	

PROJECT : SHELL RETAIL NETWORK DEVELOPMENT

DRAWING TITLE : KIOSK ELEVATIONS (SHEET 02 OF 03)

SCALE :	PROJECT NO. :	DRAWING NO. :	REV :
N.T.S	–	STD KIO– I– 707	0

SAMAN
POS India Pvt. Ltd.

QOGNO

CITIZEN SERVICE CENTRE

STATE OF THE ART DESIGN & SOLUTION

SAMAN
POS India Pvt. Ltd.

QOGNO

An aggregation of physical, digital and IT infrastructure aimed at decentralising public service access and catering to unmet social needs through a holistic approach.

©2018 Qogno Digital Infrastructure Pvt. Ltd. All Rights Reserved

SAMAN
POS India Pvt. Ltd.

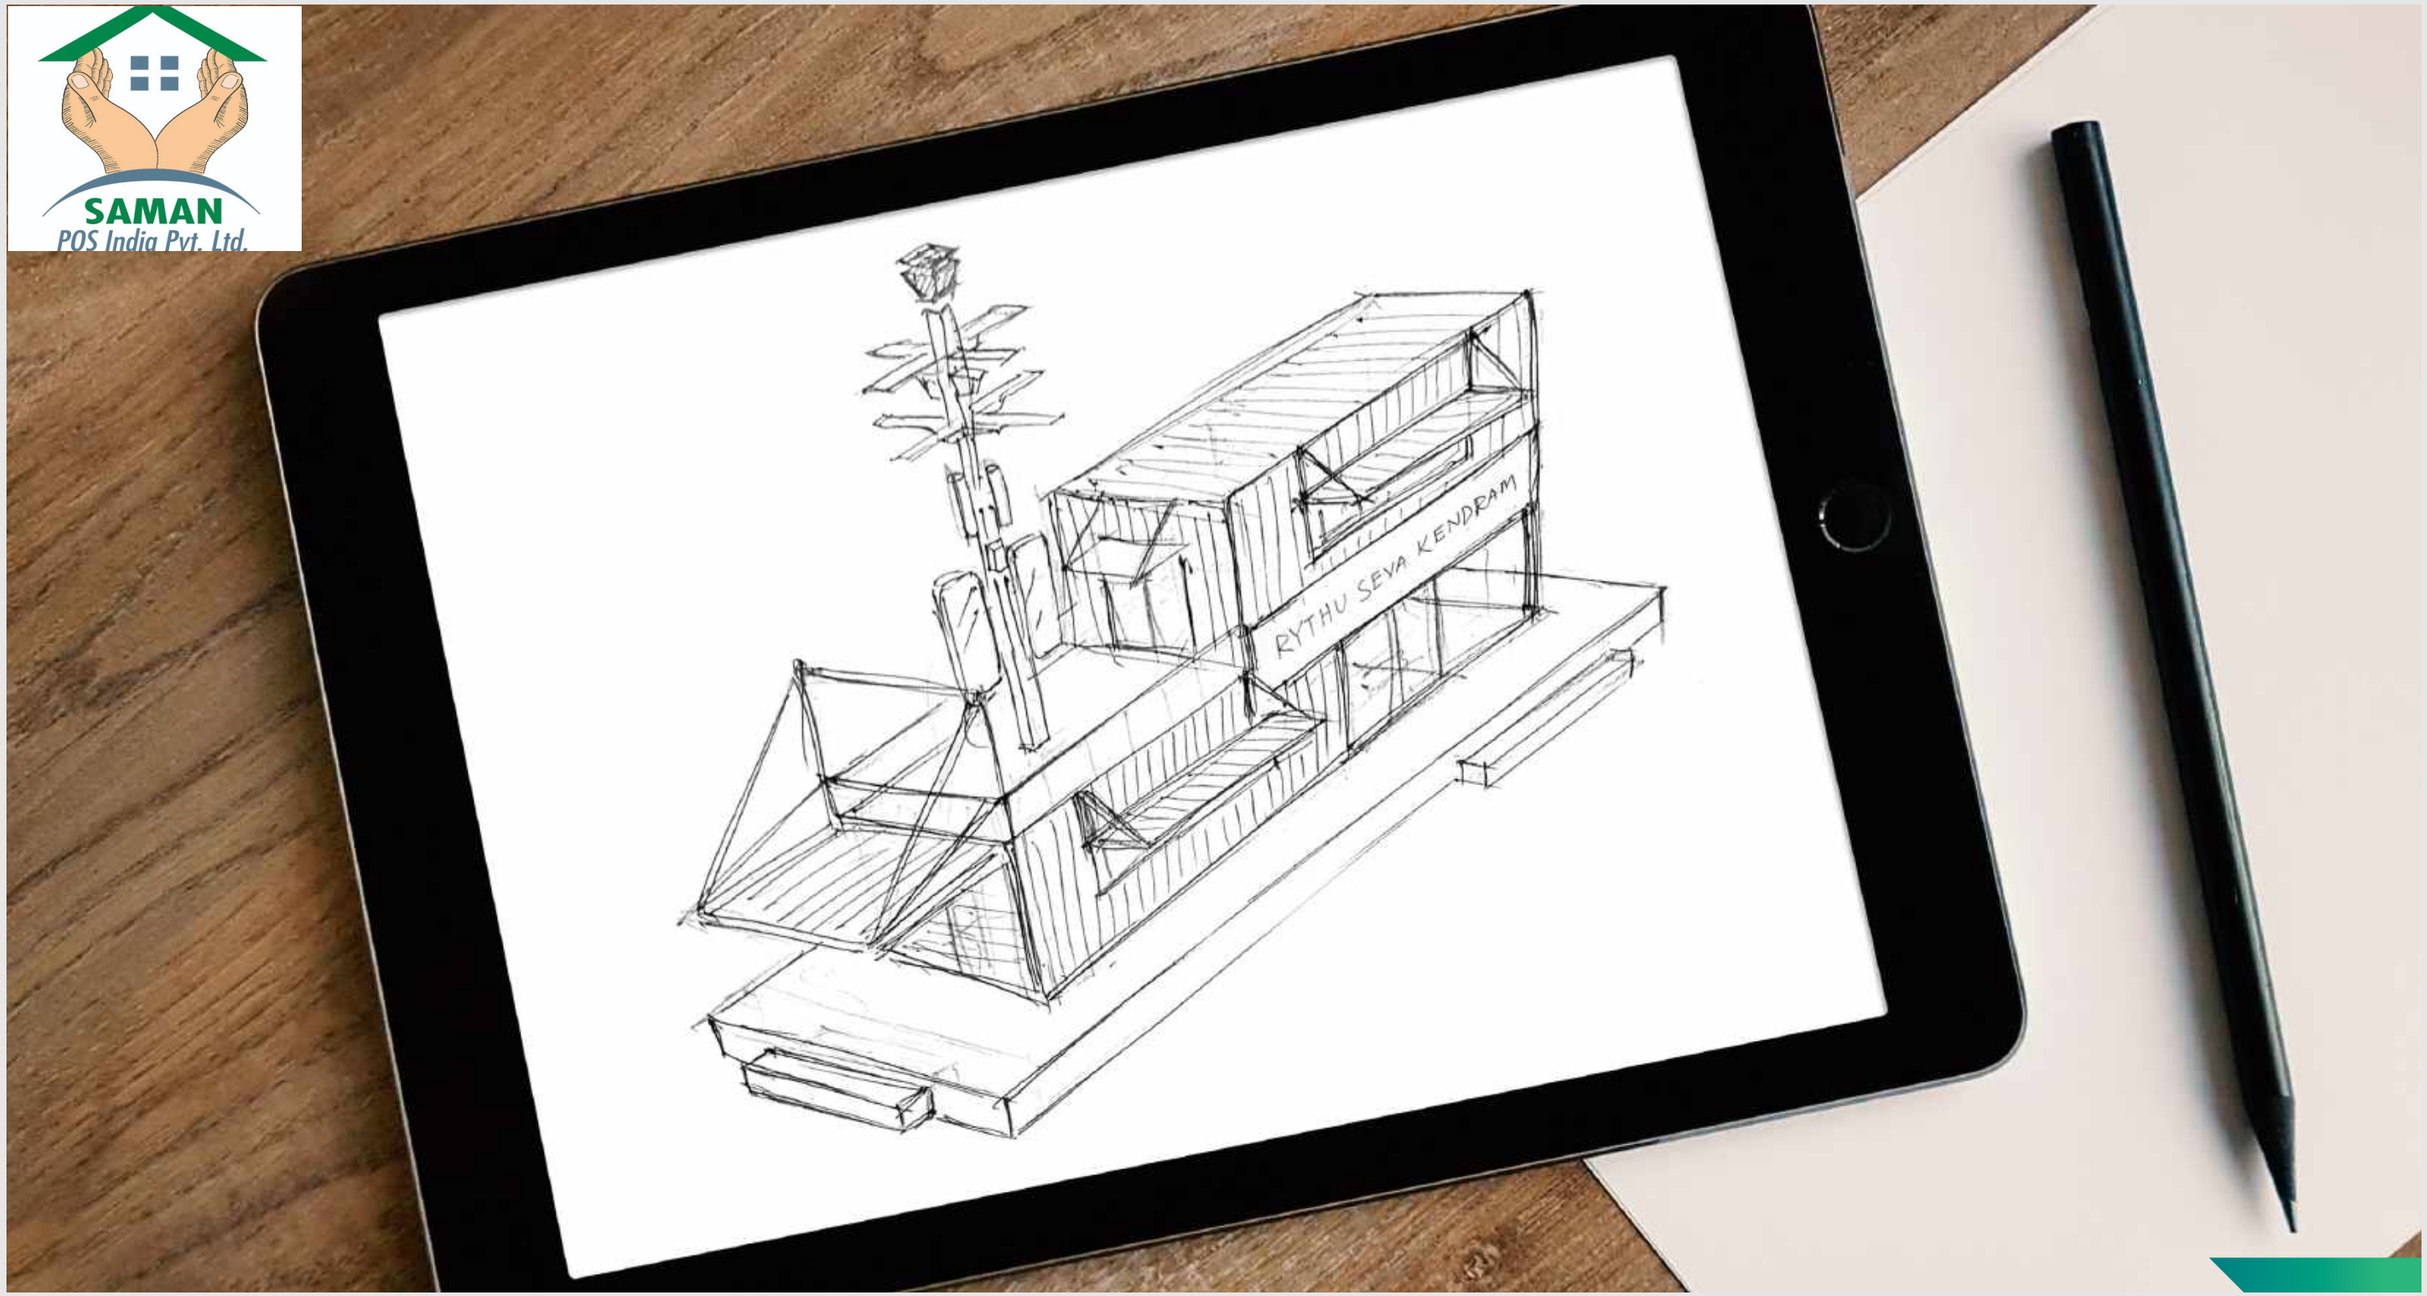

©2018 Qogno Digital Infrastructure Pvt. Ltd. All Rights Reserved

©2018 Qogno Digital Infrastructure Pvt. Ltd. All Rights Reserved

SAMAN
POS India Pvt. Ltd.

©2018 Qogno Digital Infrastructure Pvt. Ltd. All Rights Reserved

©2018 Qogno Digital Infrastructure Pvt. Ltd. All Rights Reserved

©2018 Qogno Digital Infrastructure Pvt. Ltd. All Rights Reserved

©2018 Qogno Digital Infrastructure Pvt. Ltd. All Rights Reserved

SAMAN
POS India Pvt. Ltd.

©2018 Qogno Digital Infrastructure Pvt. Ltd. All Rights Reserved

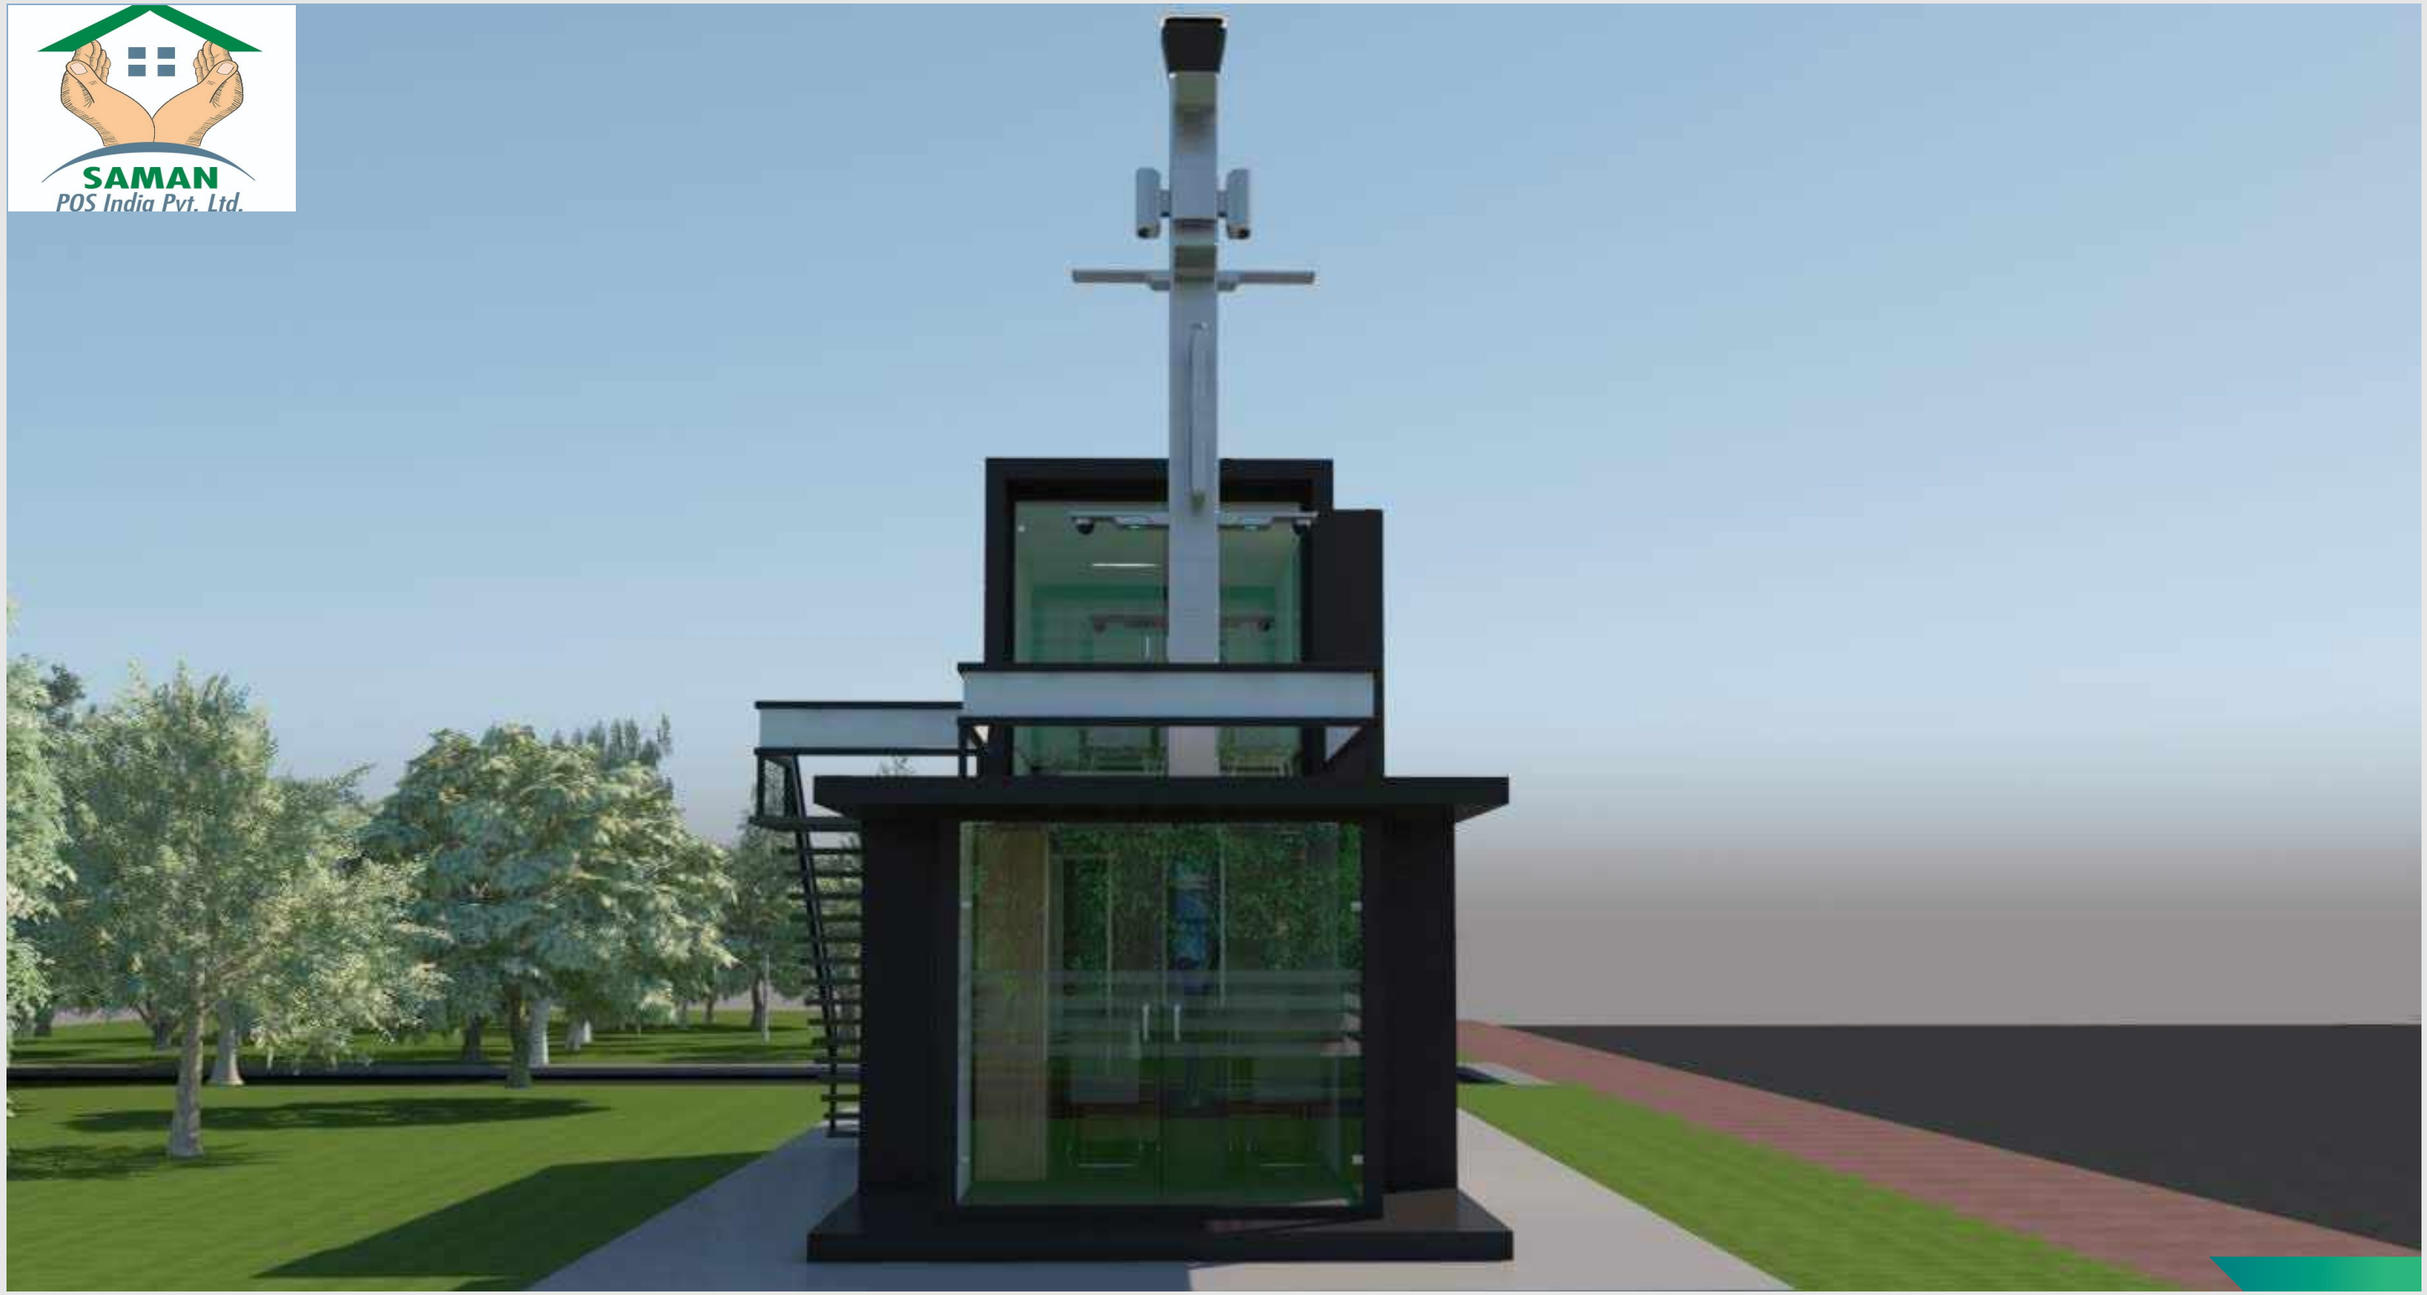

©2018 Qogno Digital Infrastructure Pvt. Ltd. All Rights Reserved

SAMAN
POS India Pvt. Ltd.

QOGNO

THANK YOU

FRONT VIEW

BACK VIEW

Leftside view

Rightside view

Top View

ARCHITECTURAL DRAWINGS

SAMAN POS India Private Limited
Container house plans

BROADWAY

PROJECT NUMBER	06	CONTAINER 6	
DATE	25-11-2019		
DRAWN BY	AUTHOR		
CHECKED BY	CHECKER	SCALE	1:50

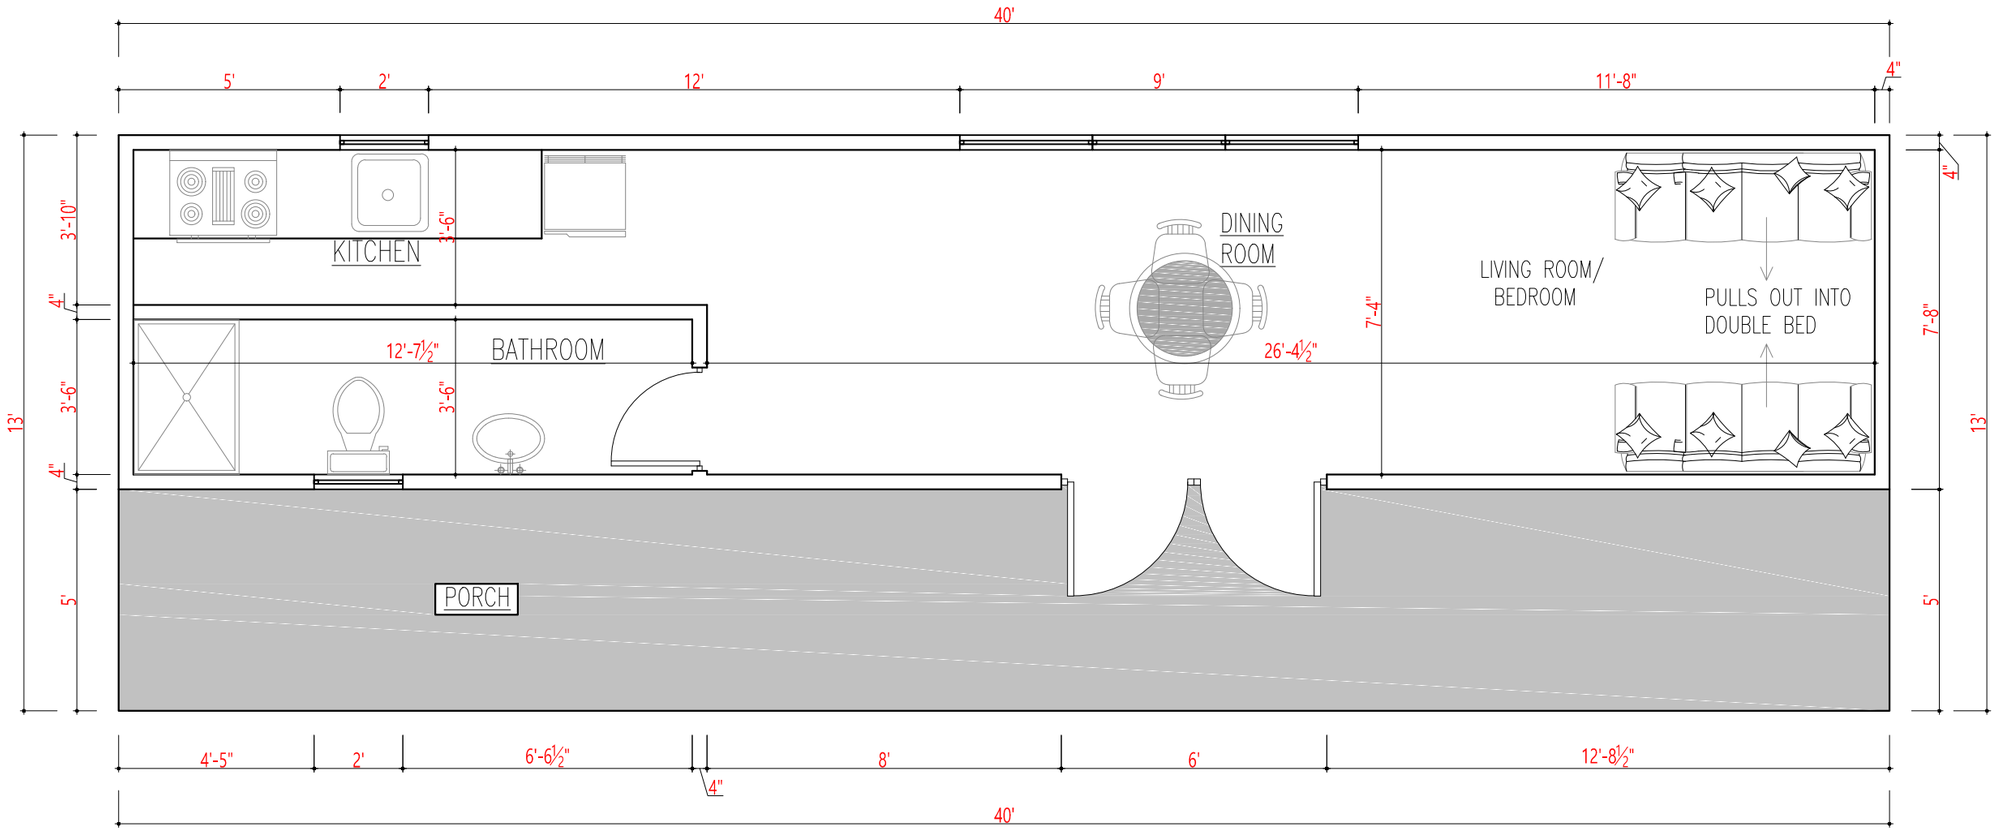

ROOMS SUMMARY:

KITCHEN.....48 SQ.FT
DINING ROOM.....122 SQ.FT
LIVING/BED ROOM....72 SQ.FT
BATH ROOM.....44 SQ.FT

TOTAL AREA:

GROUND FLOOR...283 SQ.FT
GROUND FLOOR...200 SQ.FT

TOTAL AREA.....483 SQ.FT

ARCHITECTURAL DRAWINGS

SAMAN POS India Private Limited
Container house plans

BROADWAY

PROJECT NUMBER	06	CONTAINER 6	
DATE	25-11-2019		
DRAWN BY	AUTHOR		
CHECKED BY	CHECKER	SCALE	1:50

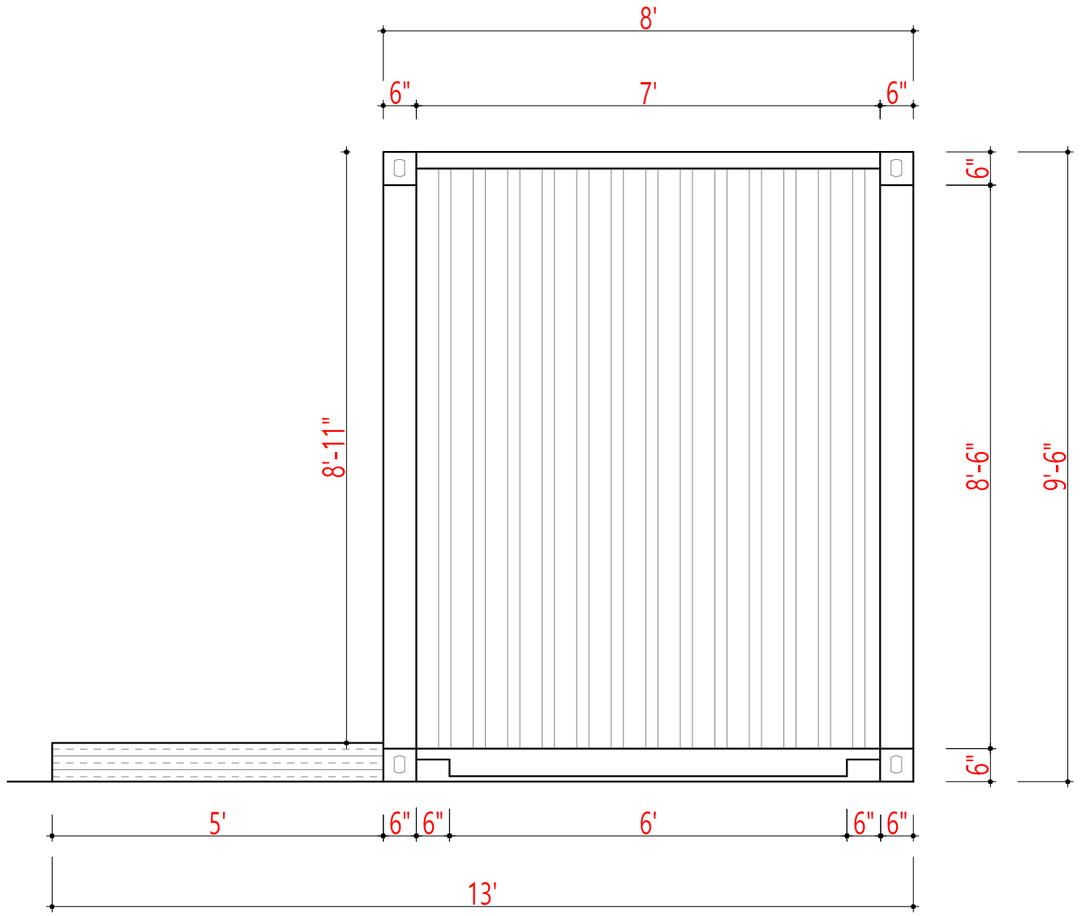

ROOMS SUMMARY:

KITCHEN.....48 SQ.FT

DINING ROOM.....122 SQ.FT

LIVING/BED ROOM....72 SQ.FT

BATH ROOM.....44 SQ.FT

TOTAL AREA:

GROUND FLOOR...283 SQ.FT

GROUND FLOOR...200 SQ.FT

TOTAL AREA.....483 SQ.FT

ARCHITECTURAL DRAWINGS

SAMAN POS India Private Limited
Container house plans

BROADWAY

CONTAINER 6

PROJECT NUMBER	06		
DATE	25-11-2019		
DRAWN BY	AUTHOR		
CHECKED BY	CHECKER	SCALE	1:50

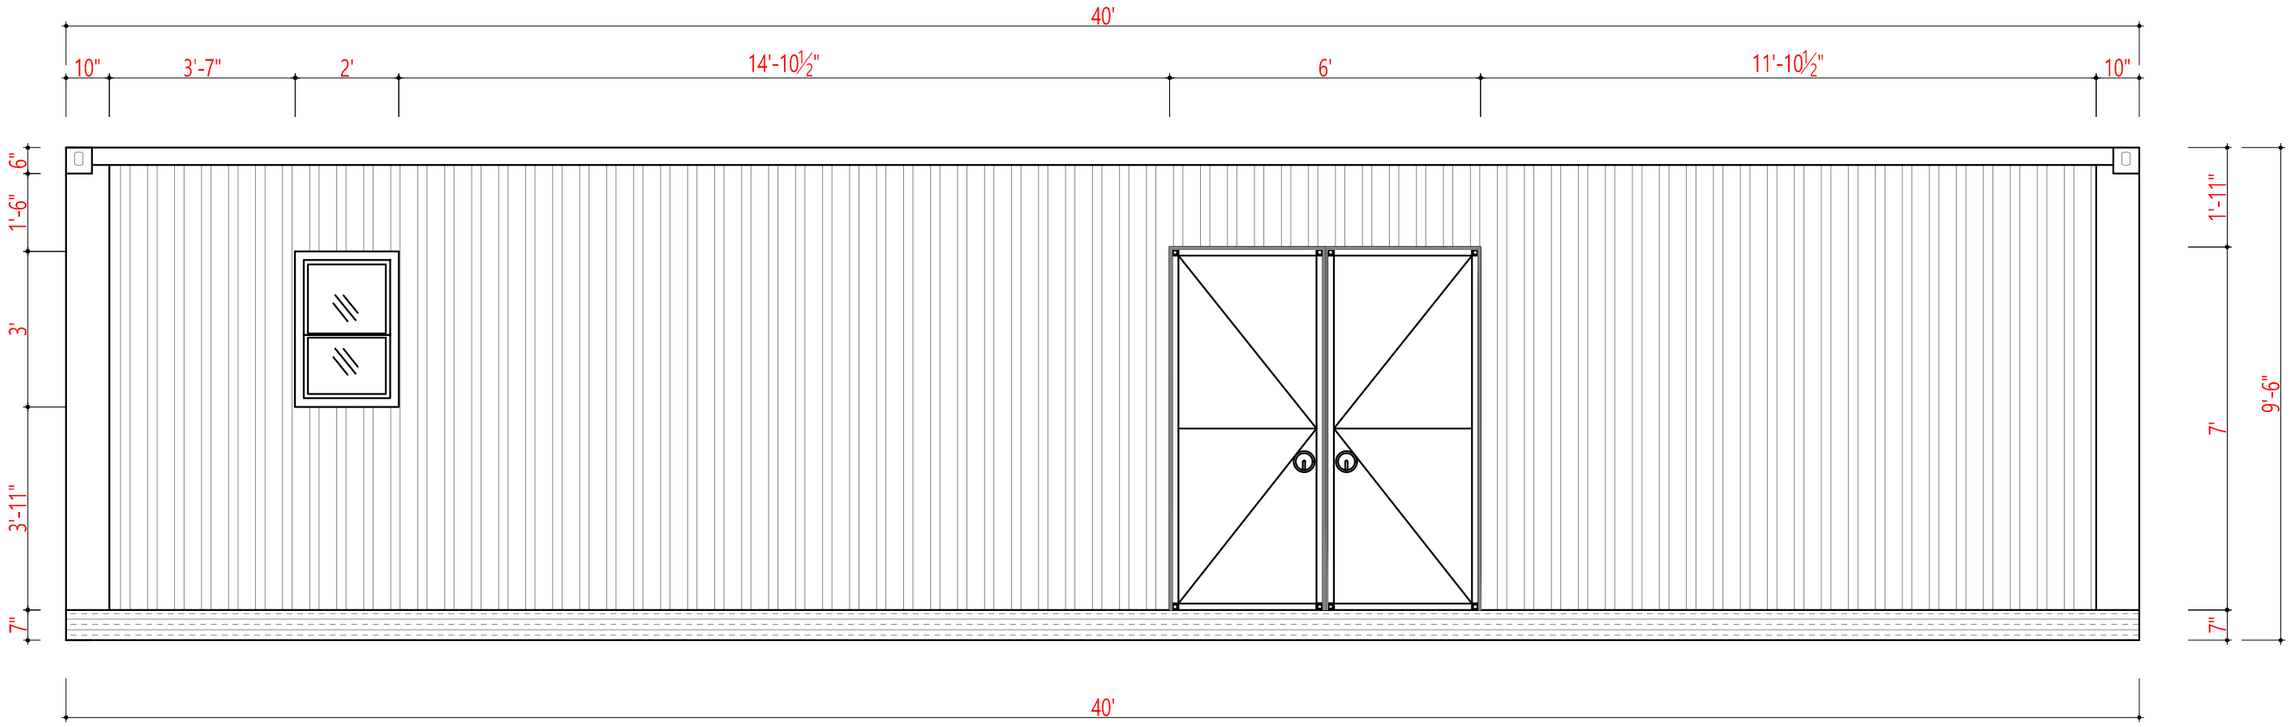

ARCHITECTURAL DRAWINGS

SAMAN POS India Private Limited
Container house plans

BROADWAY

PROJECT NUMBER	06	CONTAINER 6	
DATE	25-11-2019		
DRAWN BY	AUTHOR		
CHECKED BY	CHECKER	SCALE	1:50

FRONT VIEW

BACK VIEW

Leftside view

Rightside view

Top View

ARCHITECTURAL DRAWINGS

SAMAN POS India Private Limited
Container house plans

BROADWAY

PROJECT NUMBER	06	CONTAINER 6	
DATE	25-11-2019		
DRAWN BY	AUTHOR		
CHECKED BY	CHECKER	SCALE	1:50

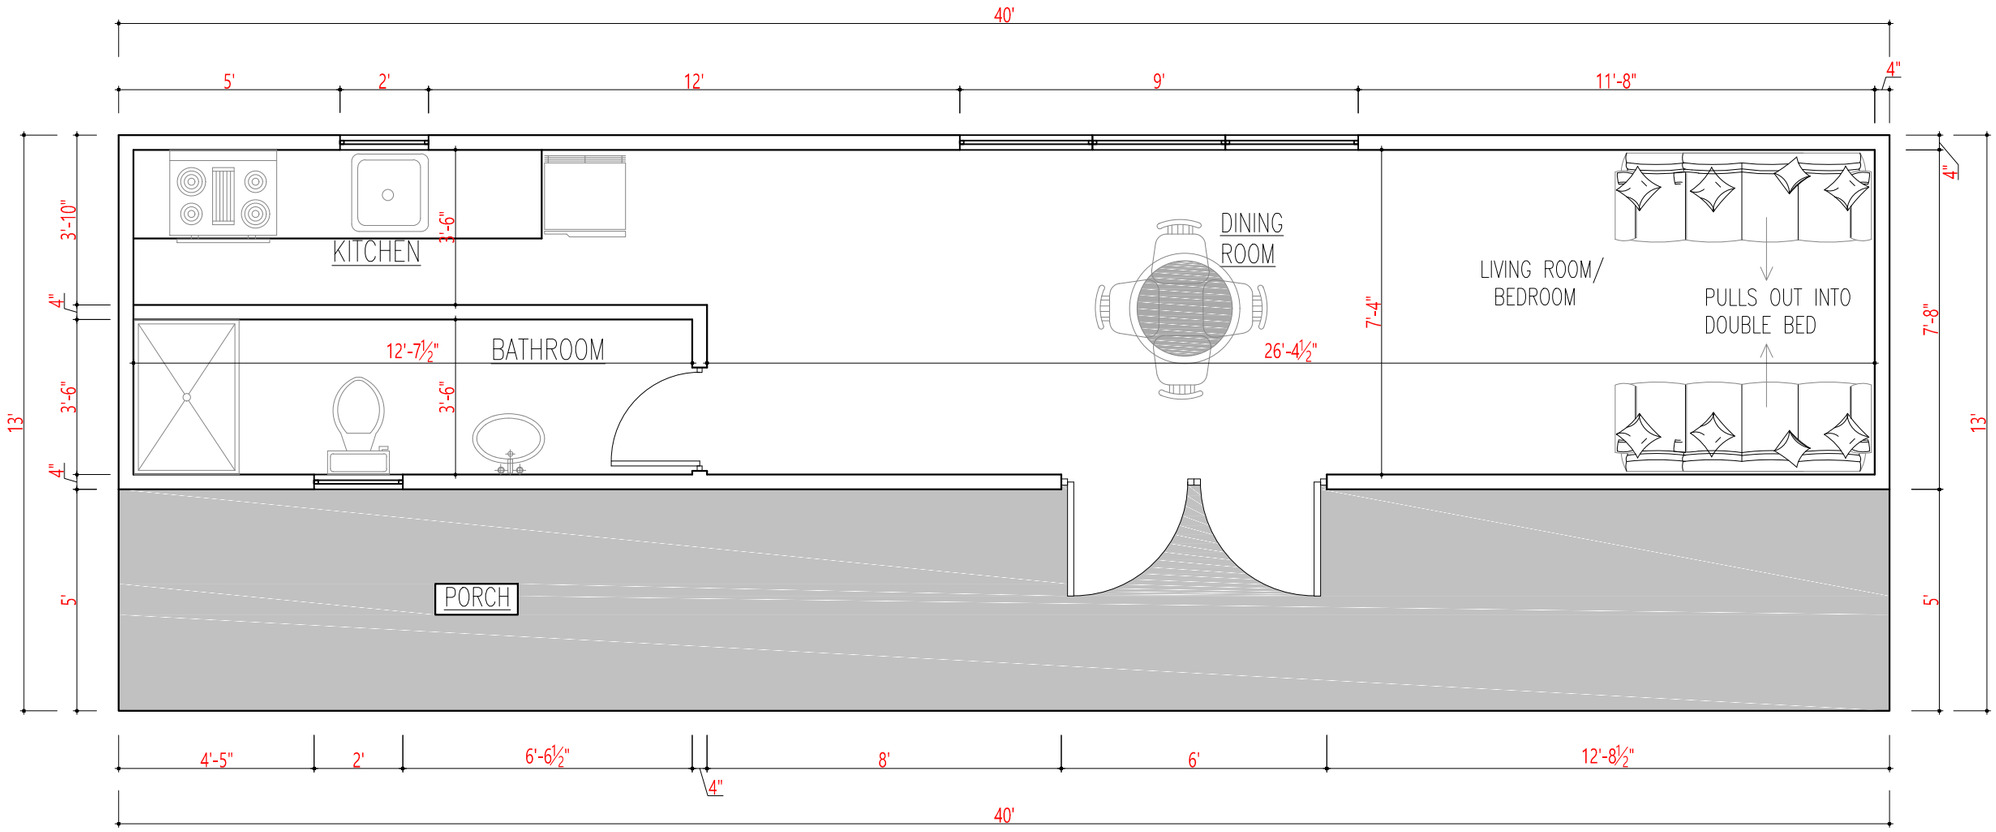

ROOMS SUMMARY:

KITCHEN.....48 SQ.FT
DINING ROOM.....122 SQ.FT
LIVING/BED ROOM....72 SQ.FT
BATH ROOM.....44 SQ.FT

TOTAL AREA:

GROUND FLOOR...283 SQ.FT
GROUND FLOOR...200 SQ.FT

TOTAL AREA.....483 SQ.FT

ARCHITECTURAL DRAWINGS

SAMAN POS India Private Limited
Container house plans

BROADWAY

PROJECT NUMBER	06	CONTAINER 6	
DATE	25-11-2019		
DRAWN BY	AUTHOR		
CHECKED BY	CHECKER	SCALE	1:50

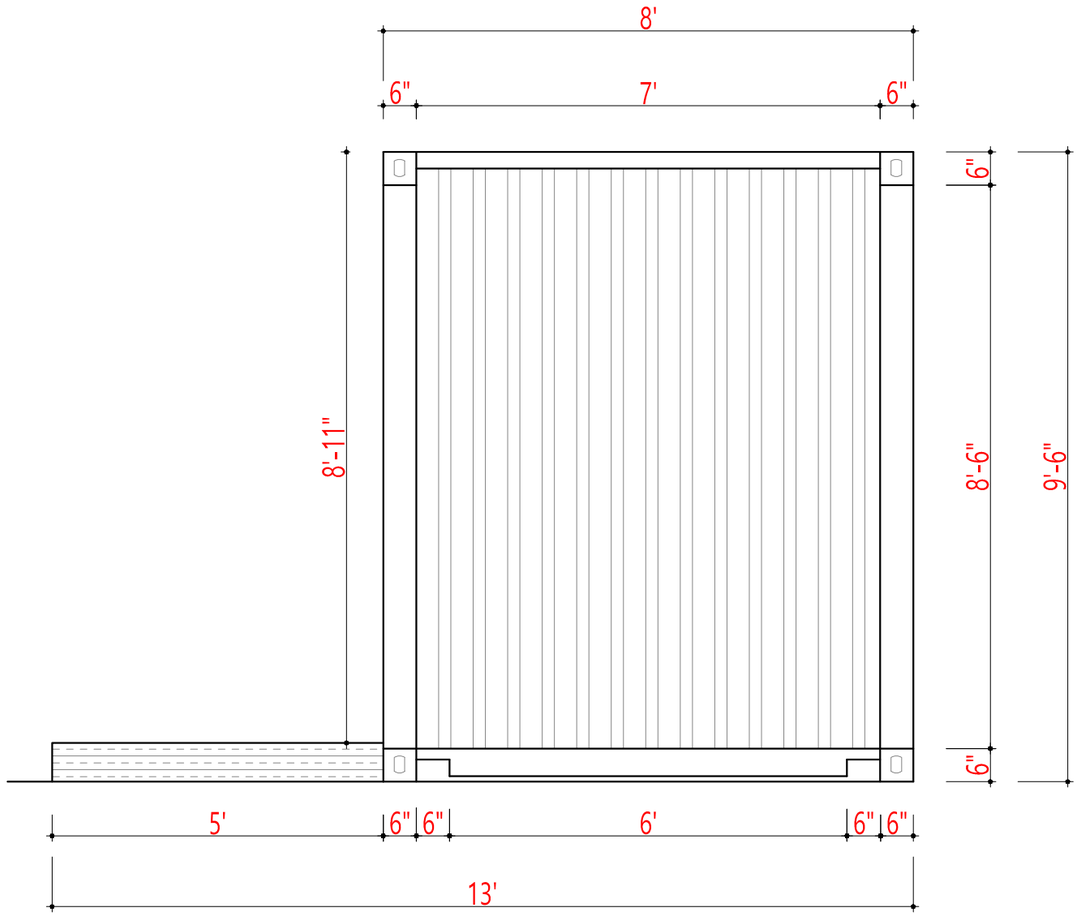

ROOMS SUMMARY:

KITCHEN.....48 SQ.FT

DINING ROOM.....122 SQ.FT

LIVING/BED ROOM....72 SQ.FT

BATH ROOM.....44 SQ.FT

TOTAL AREA:

GROUND FLOOR...283 SQ.FT

GROUND FLOOR...200 SQ.FT

TOTAL AREA.....483 SQ.FT

ARCHITECTURAL DRAWINGS

SAMAN POS India Private Limited
Container house plans

BROADWAY

CONTAINER 6

PROJECT NUMBER	06		
DATE	25-11-2019		
DRAWN BY	AUTHOR		
CHECKED BY	CHECKER	SCALE	1:50

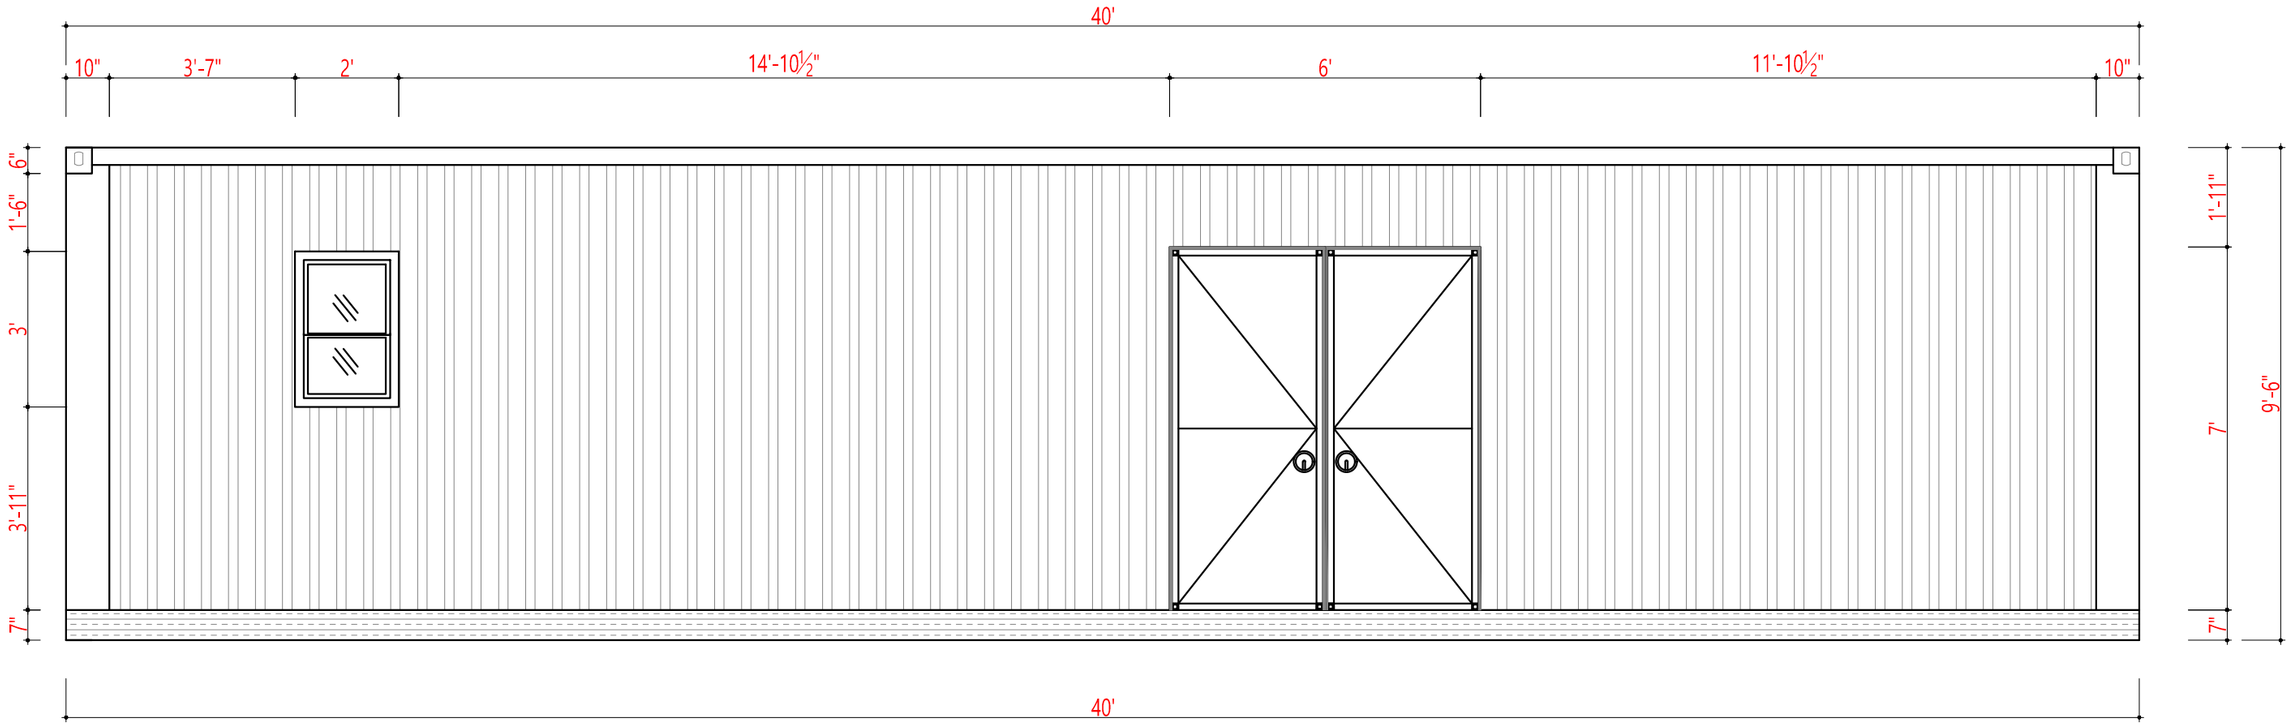

ARCHITECTURAL DRAWINGS

SAMAN POS India Private Limited
Container house plans

BROADWAY

PROJECT NUMBER	06	CONTAINER 6	
DATE	25-11-2019		
DRAWN BY	AUTHOR		
CHECKED BY	CHECKER	SCALE	1:50

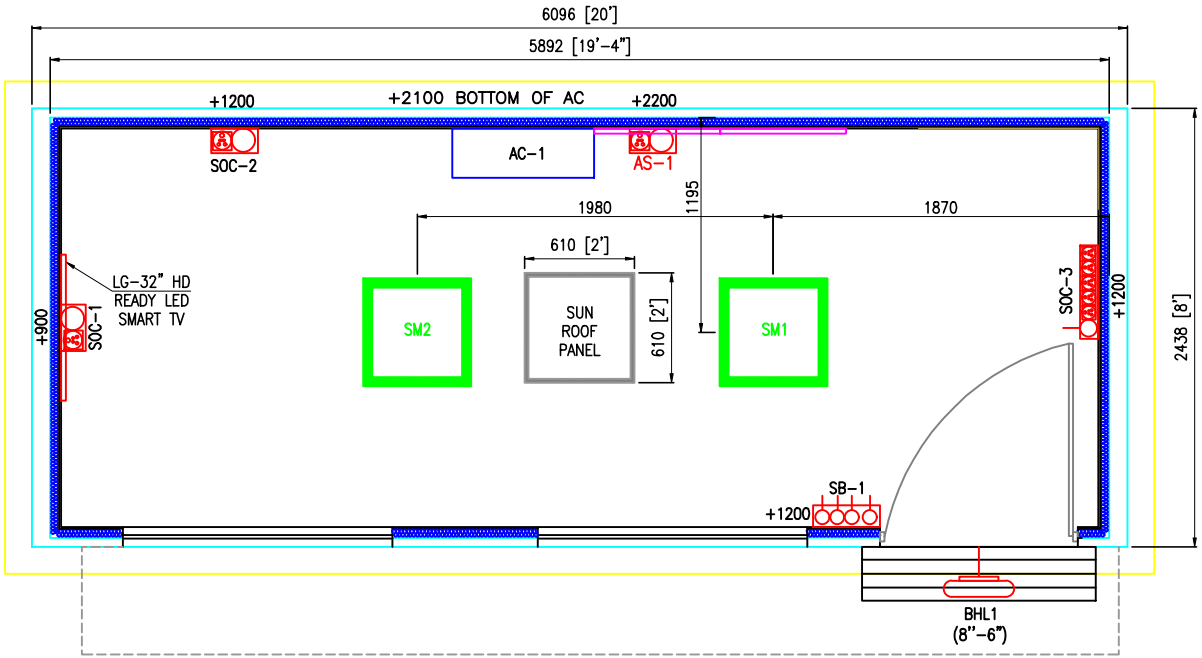

PLAN
ELECTRICAL LAYOUT
SCALE 1:25

LEGEND:

Sl. No.:	DENOTATION	DESCRIPTION	DESIGNATION	MAKE/MODEL	QTY
1	SM	FIXTURES TO EB/DG (NON EMG LIGHTING)	SM1-SM2	PHILLIPS MAKE: SM366C LED33-6500 PSU-OD WH 60X60,Size:2x2ft (SURFACE MOUNTED, WHITE COLOR)	2
2		1*6A SP SWITCH+5*5A SOCKET	SOC-3	MAKE: ANCHOR, ROMA/ LEGRAND/HAVELLS	1
3		1*16A SP SWITCH+1*5/15A UNIVERSAL SOCKET-NON UPS (WHITE)	SOC-1,SOC-2 AS-1	MAKE: ANCHOR, ROMA/ LEGRAND/HAVELLS	3
4		4 MODULE 6A SP SWITCH BOARD WITH FAN REGULATOR	SB-1	MAKE: ANCHOR, ROMA/ LEGRAND/HAVELLS	1
5		BULK HEAD LED LIGHT 9W	BHL-1	MAKE : PHILIPS MODEL : WT202W LED6S CW PSU S2 PC (ENDURA BULKHEAD 9W IP66)	1

AC DETAILS:
AC-1
MAKE: DAIKIN
TYPE: HI WALL SPLIT TYPE, 2.01 TON
MODEL: FAQ71CVEA+RZR71LWM
REFRIGERANT: R410a
NOTE: INVERTER MODEL

TV:
MODEL: 32LK616BPTB
SIZE: 80CM (32 INCH)
MAKE: LG HD READY LED SMART TV

NOTES:
1. ALL DIMENSIONS ARE IN mm.
2. AS ARE SOCKETS FOR ACs SHALL BE PLACED AT HEIGHT OF 2.3m.
3. AC OUT DOOR UNITS SHALL BE PLACED ON TOP OF THE CONTAINER.

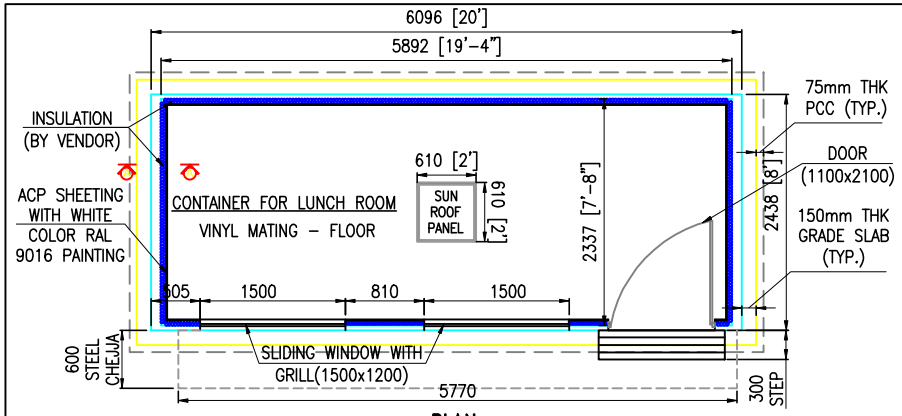

PLAN
SCALE 1:50

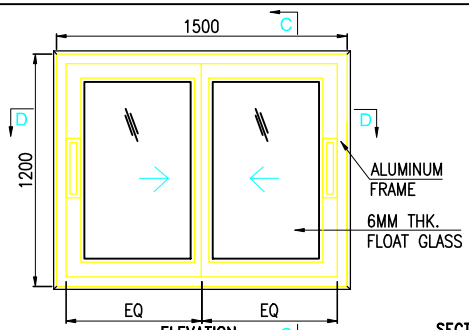

ELEVATION
SCALE 1:25

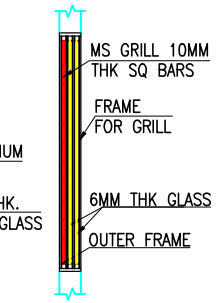

SECTION C–C
SCALE 1:25

IMAGE IS ONLY FOR REFERENCE TABLE

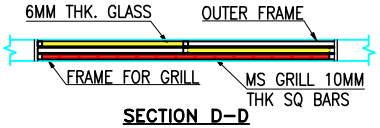

SECTION D–D
TYPICAL DETAIL OF SLIDING WINDOW
SCALE 1:25

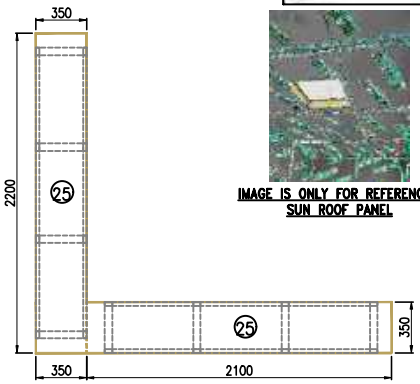

PLAN
STEEL FABRICATED TABLE

IMAGE IS ONLY FOR REFERENCE SUN ROOF PANEL

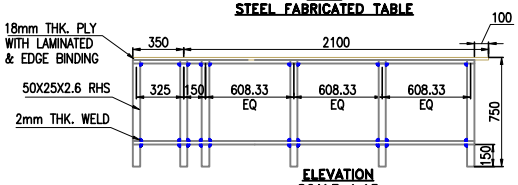

ELEVATION
SCALE 1:15

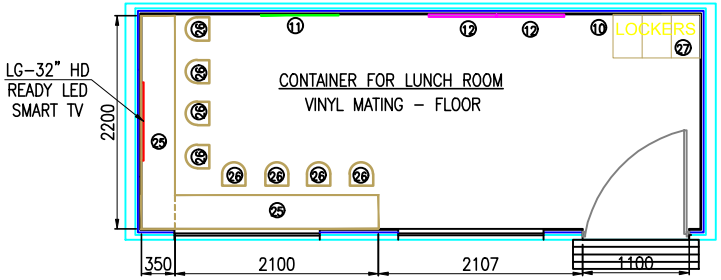

FURNITURE LAYOUT
SCALE 1:50

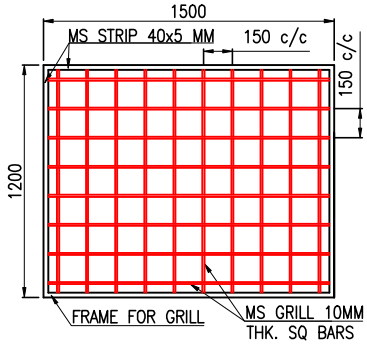

TYPICAL DETAIL OF MS GRILL
SCALE 1:25

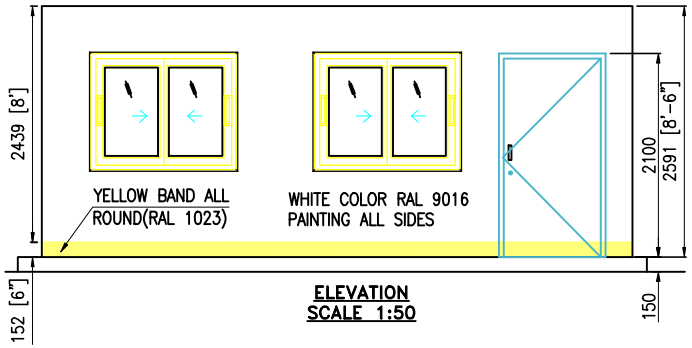

ELEVATION
SCALE 1:50

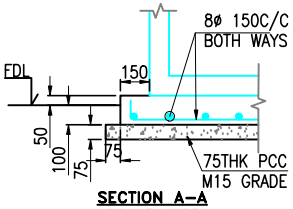

SECTION A–A
SCALE 1:25

FURNITURE LEGEND

SL NO	LIST OF ITEMS	NOS	SL NO	LIST OF ITEMS	NOS
27	LOCKER TYPE - NILKAMAL ANDY GLOVE LOCKER	3 NOS	10	STAINLESS STEEL TRASH CAN	1 NO
26	CHAIR TYPE - NILKAMAL NOVELLA SERIES 07(YELLOW	8 NOS	11	SOFT BOARD 800(W)x800(H)	1 NO
25	TABLE TYPE - STEEL FABRICATED TABLE	2 NOS	12	WHITE BOARD 700(W)X1000(H)	2 NOS

NOTES:

1. ALL DIMENSIONS ARE IN mm.
2. FOR ELECTRICAL DETAILS REFER DWG.NO.STD–MH–O–814(SHEET 02 OF 02)

FRONT VIEW

BACK VIEW

Leftside view

Rightside view

Top View

ARCHITECTURAL DRAWINGS

SAMAN POS India Private Limited
Container house plans

HENDERSON

PROJECT NUMBER	01	CONTAINER 1	
DATE	25-11-2019		
DRAWN BY	AUTHOR		
CHECKED BY	CHECKER	SCALE	1:50

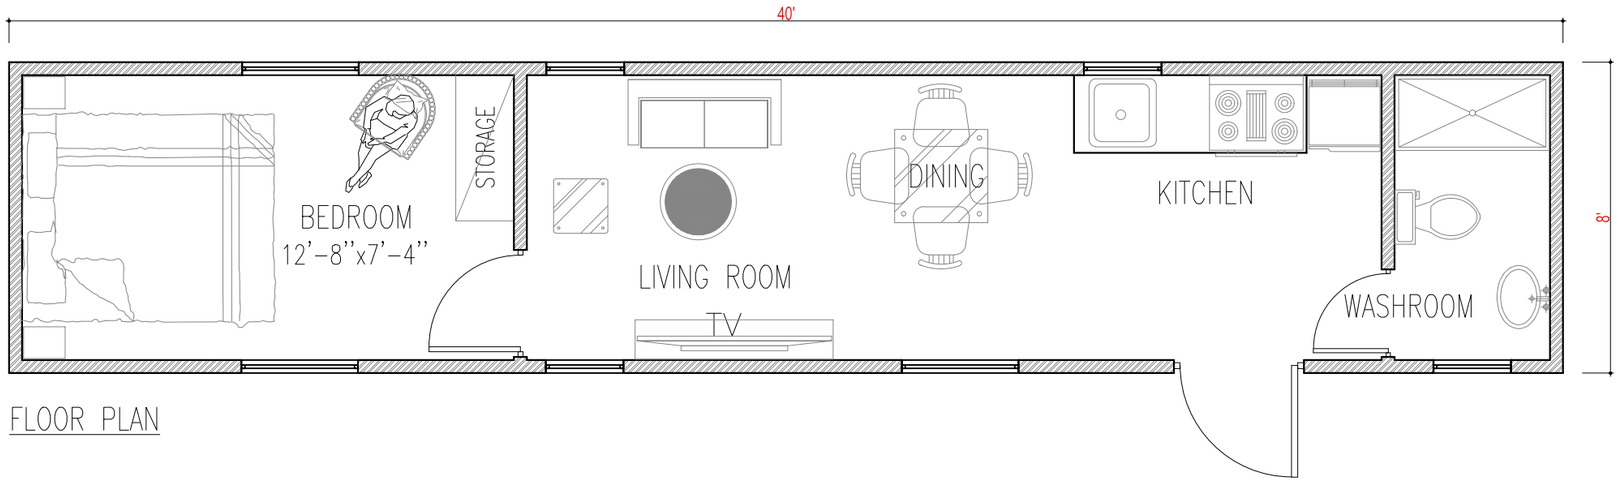

FLOOR PLAN

ROOMS SUMMARY:

KITCHEN.....38 SQ.FT
LIVING ROOM.....70 SQ.FT
DINING ROOM.....25 SQ.FT
BED ROOM.....93 SQ.FT
BATH ROOM.....30 SQ.FT

TOTAL AREA:

GROUND FLOOR...284 SQ.FT

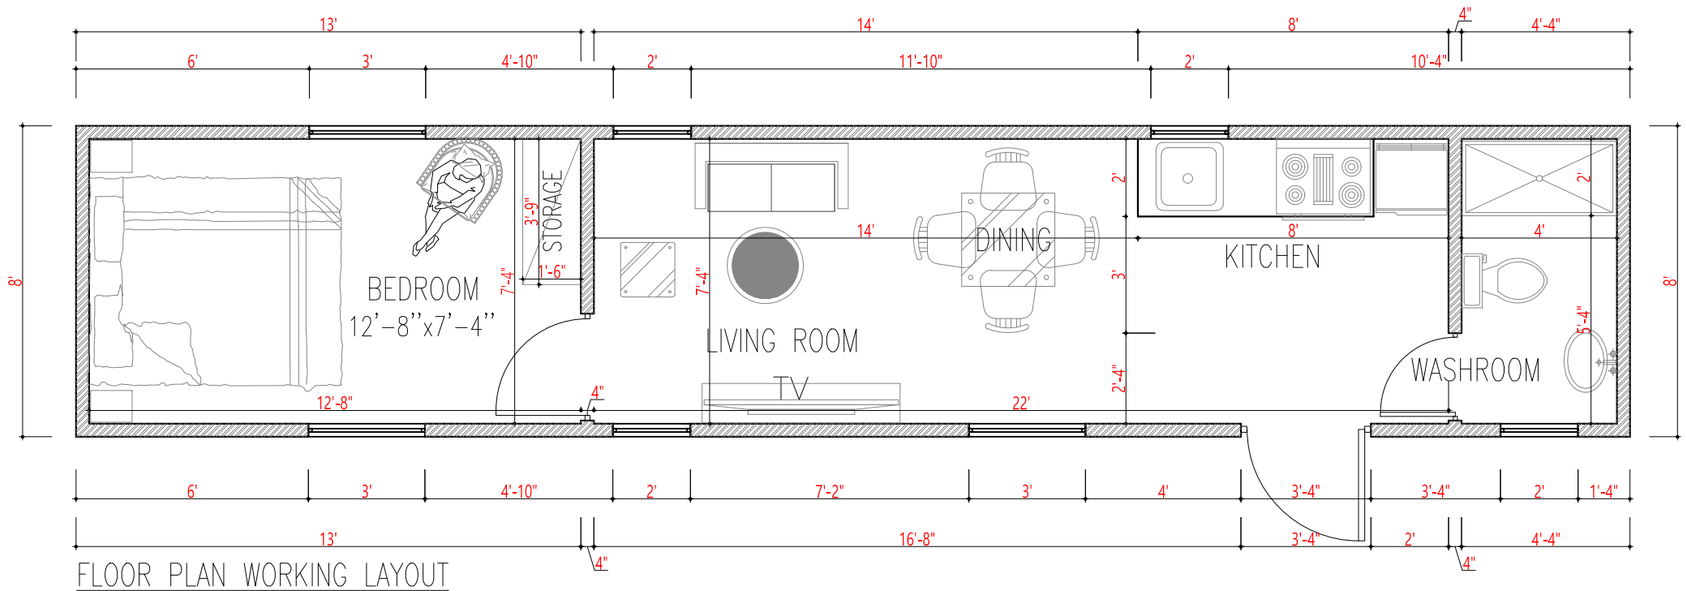

FLOOR PLAN WORKING LAYOUT

ARCHITECTURAL DRAWINGS

SAMAN POS India Private Limited
Container house plans

HENDERSON

PROJECT NUMBER	01	CONTAINER 1	
DATE	25-11-2019		
DRAWN BY	AUTHOR		
CHECKED BY	CHECKER	SCALE	1:50

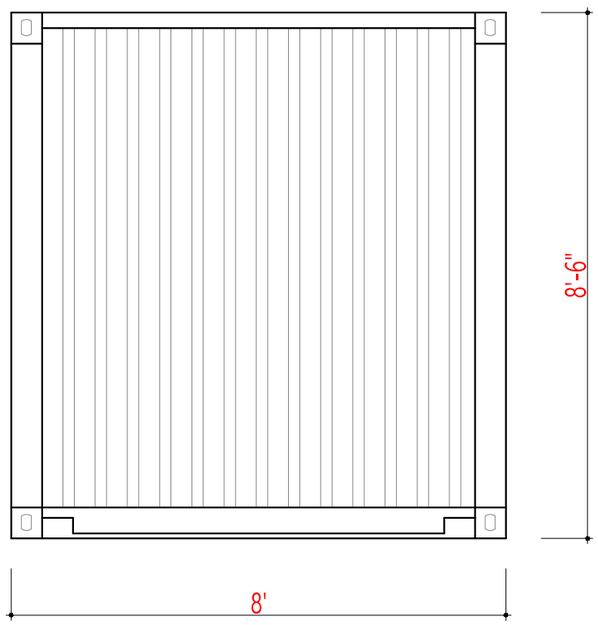

SIDE ELEVATION

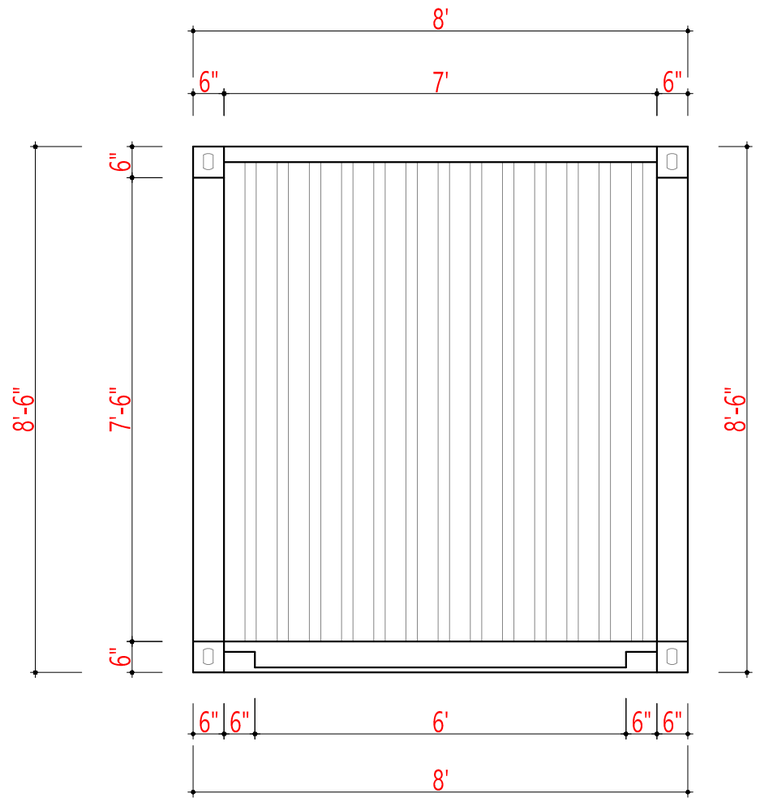

SIDE ELEVATION WORKING DRAWING

ROOMS SUMMARY:

KITCHEN.....38 SQ.FT
LIVING ROOM.....70 SQ.FT
DINING ROOM.....25 SQ.FT
BED ROOM.....93 SQ.FT
BATH ROOM.....30 SQ.FT

TOTAL AREA:

GROUND FLOOR...284 SQ.FT

ARCHITECTURAL DRAWINGS

SAMAN POS India Private Limited
Container house plans

HENDERSON

PROJECT NUMBER	01	CONTAINER 1	
DATE	25-11-2019		
DRAWN BY	AUTHOR		
CHECKED BY	CHECKER	SCALE	1:50

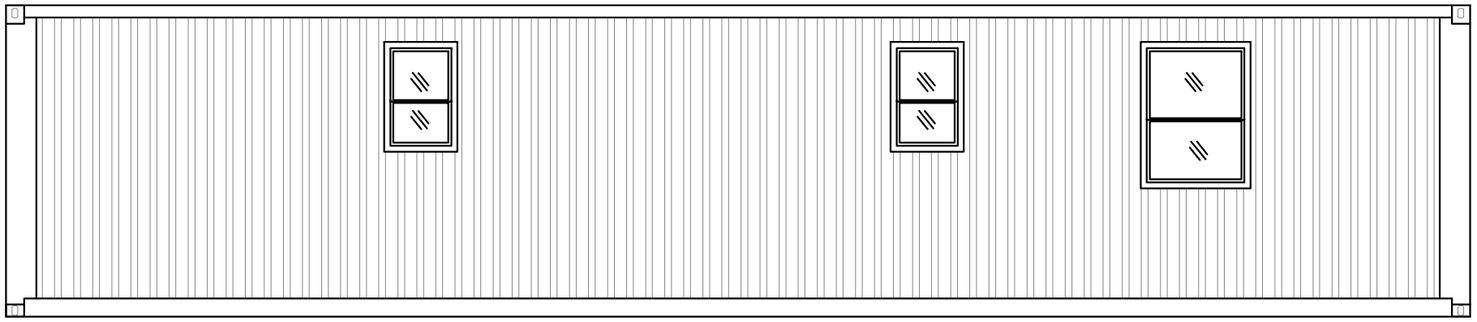

ROOMS SUMMARY:

KITCHEN.....38 SQ.FT
LIVING ROOM.....70 SQ.FT
DINING ROOM.....25 SQ.FT
BED ROOM.....93 SQ.FT
BATH ROOM.....30 SQ.FT

TOTAL AREA:

GROUND FLOOR...284 SQ.FT

REAR ELEVATION

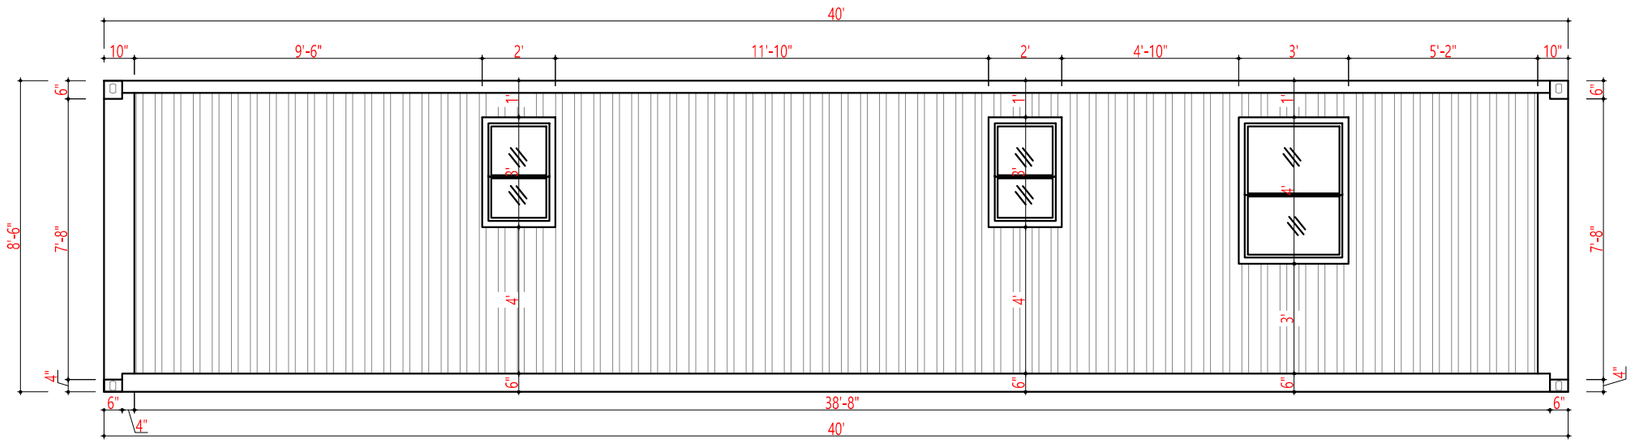

REAR ELEVATION WORKING DRAWING

ARCHITECTURAL DRAWINGS

SAMAN POS India Private Limited
Container house plans

HENDERSON

PROJECT NUMBER	01	CONTAINER 1	
DATE	25-11-2019		
DRAWN BY	AUTHOR		
CHECKED BY	CHECKER	SCALE	1:50

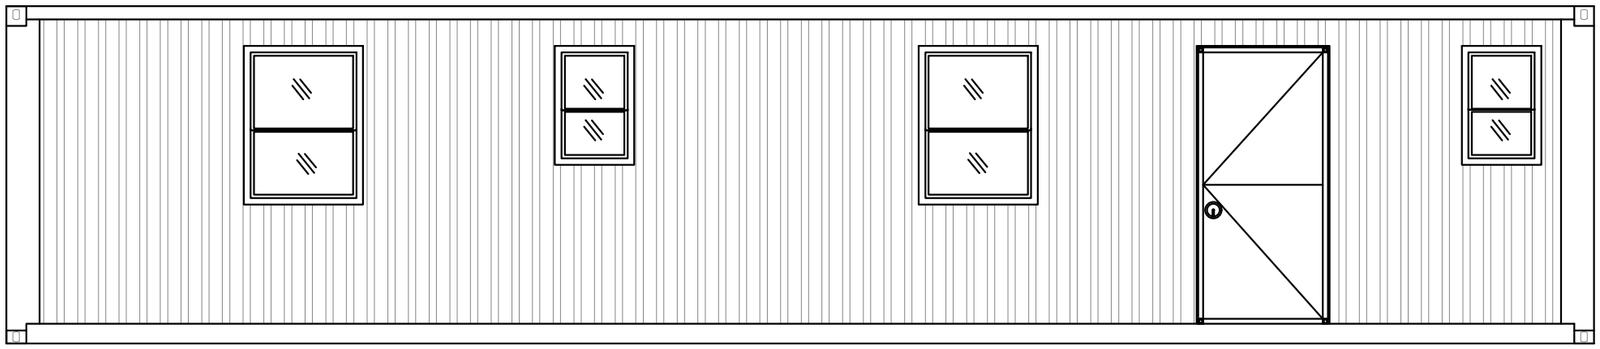

ROOMS SUMMARY:

KITCHEN.....38 SQ.FT
LIVING ROOM.....70 SQ.FT
DINING ROOM.....25 SQ.FT
BED ROOM.....93 SQ.FT
BATH ROOM.....30 SQ.FT

TOTAL AREA:

GROUND FLOOR...284 SQ.FT

FRONT ELEVATION

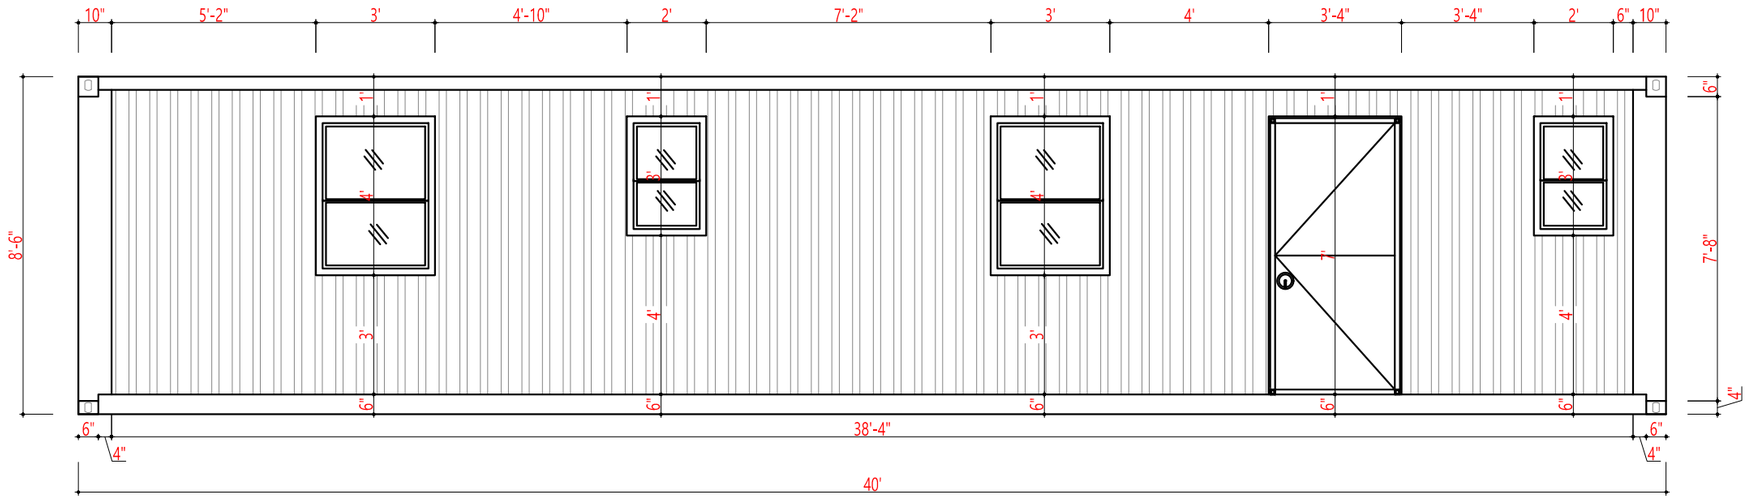

FRONT ELEVATION WORKING DRAWING

ARCHITECTURAL DRAWINGS

SAMAN POS India Private Limited
Container house plans

HENDERSON

CONTAINER 1

PROJECT NUMBER	01		
DATE	25-11-2019		
DRAWN BY	AUTHOR		
CHECKED BY	CHECKER	SCALE	1:50

FRONT VIEW

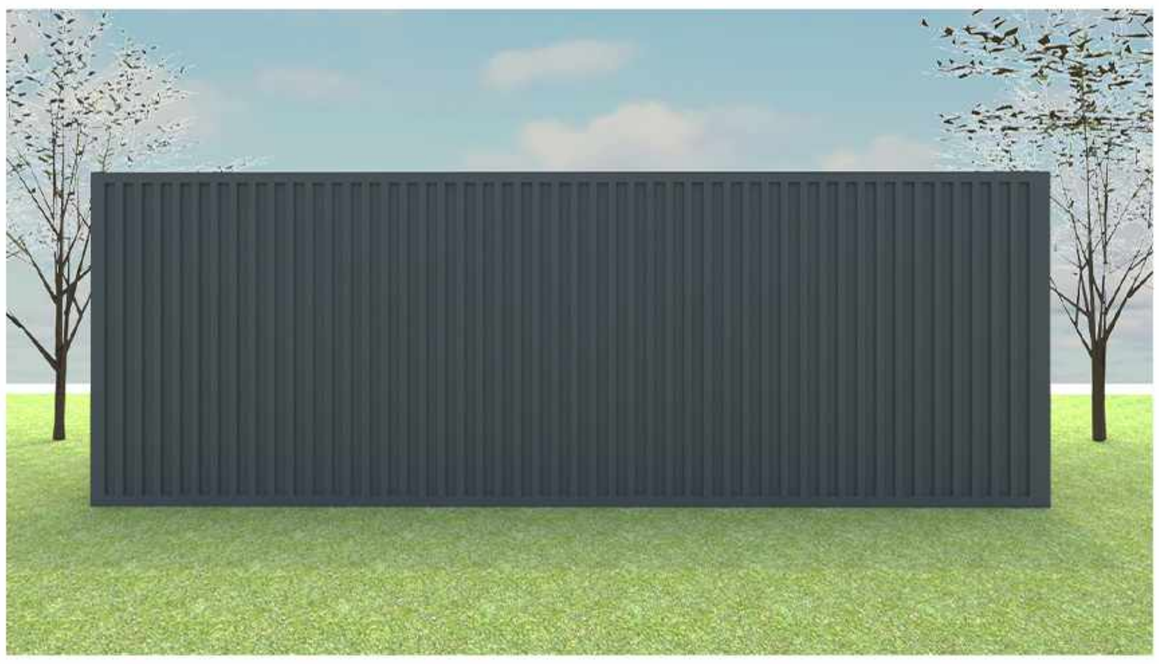

BACK VIEW

Leftside view

Rightside view

Top View

ARCHITECTURAL DRAWINGS

SAMAN POS India Private Limited
Container house plans

BRIDGE WATER

CONTAINER 2

PROJECT NUMBER	02		
DATE	25-11-2019		
DRAWN BY	AUTHOR		
CHECKED BY	CHECKER	SCALE	1:50

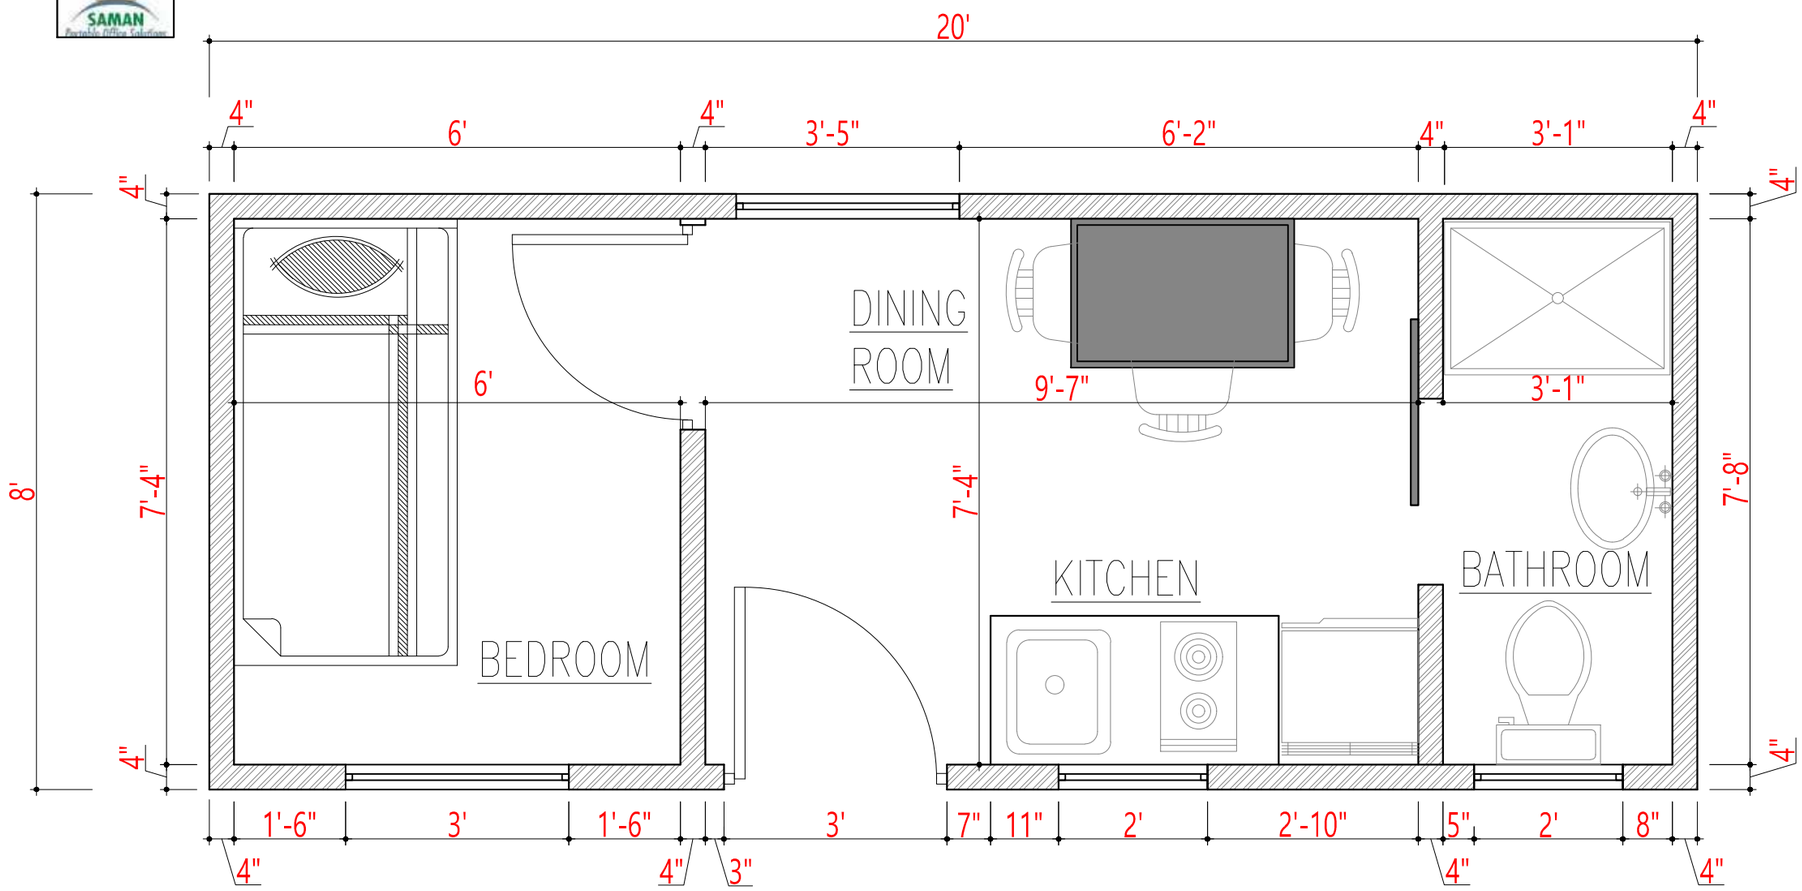

ROOMS SUMMARY:

KITCHEN.....17 SQ.FT

DINING ROOM.....17 SQ.FT

BED ROOM.....43 SQ.FT

BATH ROOM.....22 SQ.FT

TOTAL AREA:

GROUND FLOOR...135 SQ.FT

ARCHITECTURAL DRAWINGS

SAMAN POS India Private Limited
Container house plans

BRIDGE WATER

CONTAINER 2

PROJECT NUMBER	02		
DATE	25-11-2019		
DRAWN BY	AUTHOR		
CHECKED BY	CHECKER	SCALE	1:50

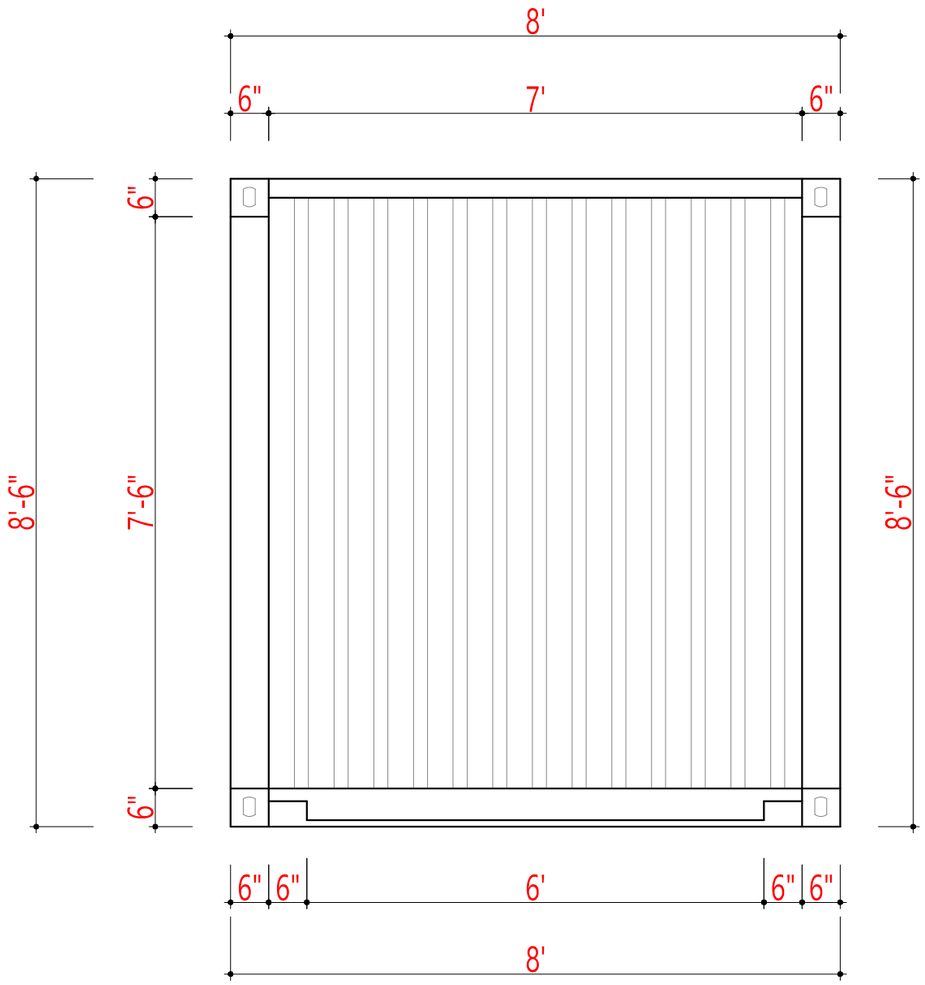

SIDE ELEVATION

ROOMS SUMMARY:

KITCHEN.....17 SQ.FT

DINING ROOM.....17 SQ.FT

BED ROOM.....43 SQ.FT

BATH ROOM.....22 SQ.FT

TOTAL AREA:

GROUND FLOOR...135 SQ.FT

ARCHITECTURAL DRAWINGS

SAMAN POS India Private Limited
Container house plans

BRIDGE WATER

CONTAINER 2

PROJECT NUMBER	02		
DATE	25-11-2019		
DRAWN BY	AUTHOR		
CHECKED BY	CHECKER	SCALE	1:50

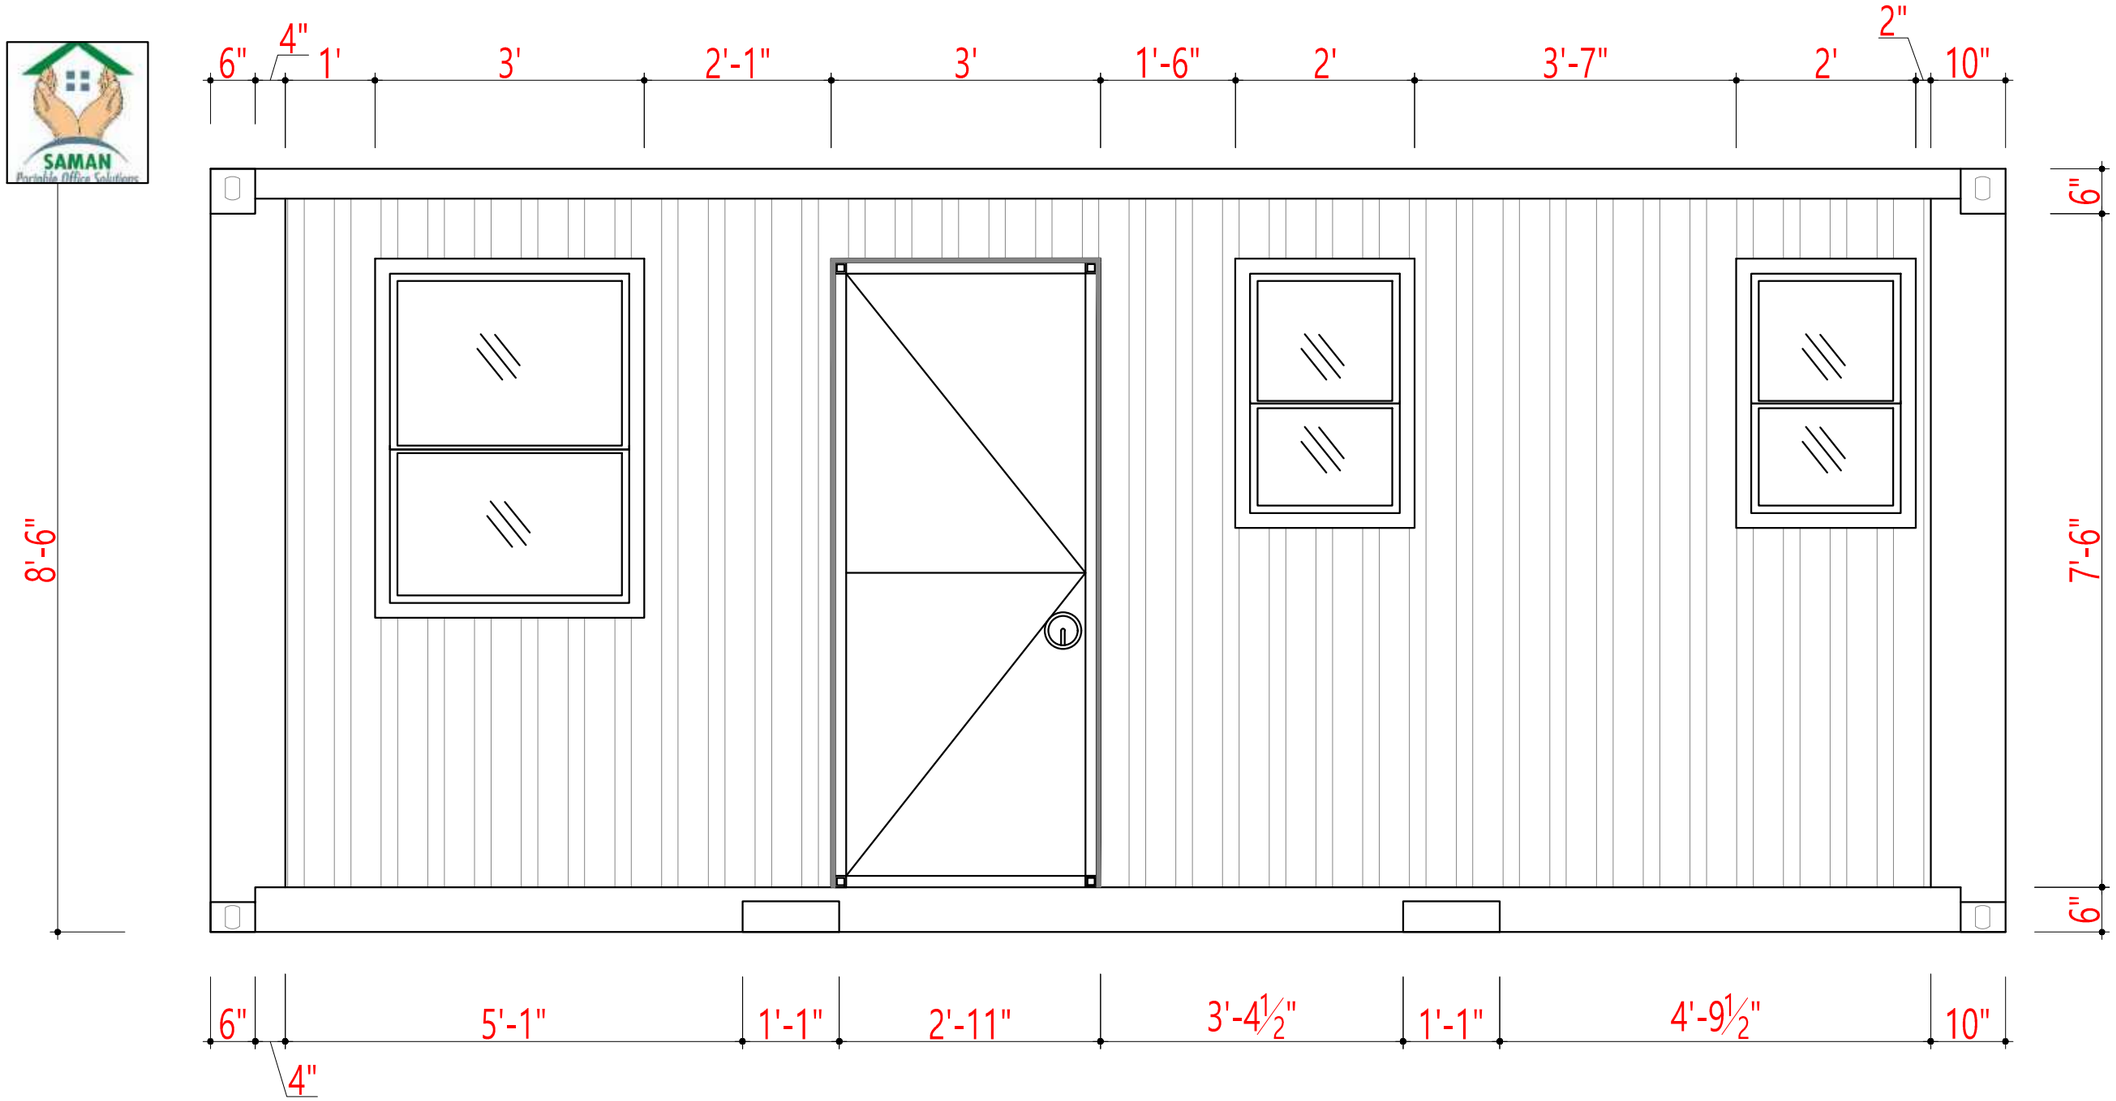

ARCHITECTURAL DRAWINGS

SAMAN POS India Private Limited
Container house plans

BRIDGE WATER CONTAINER 2

PROJECT NUMBER	02		
DATE	25-11-2019		
DRAWN BY	AUTHOR		
CHECKED BY	CHECKER	SCALE	1:50

FRONT VIEW

BACK VIEW

Leftside view

Rightside view

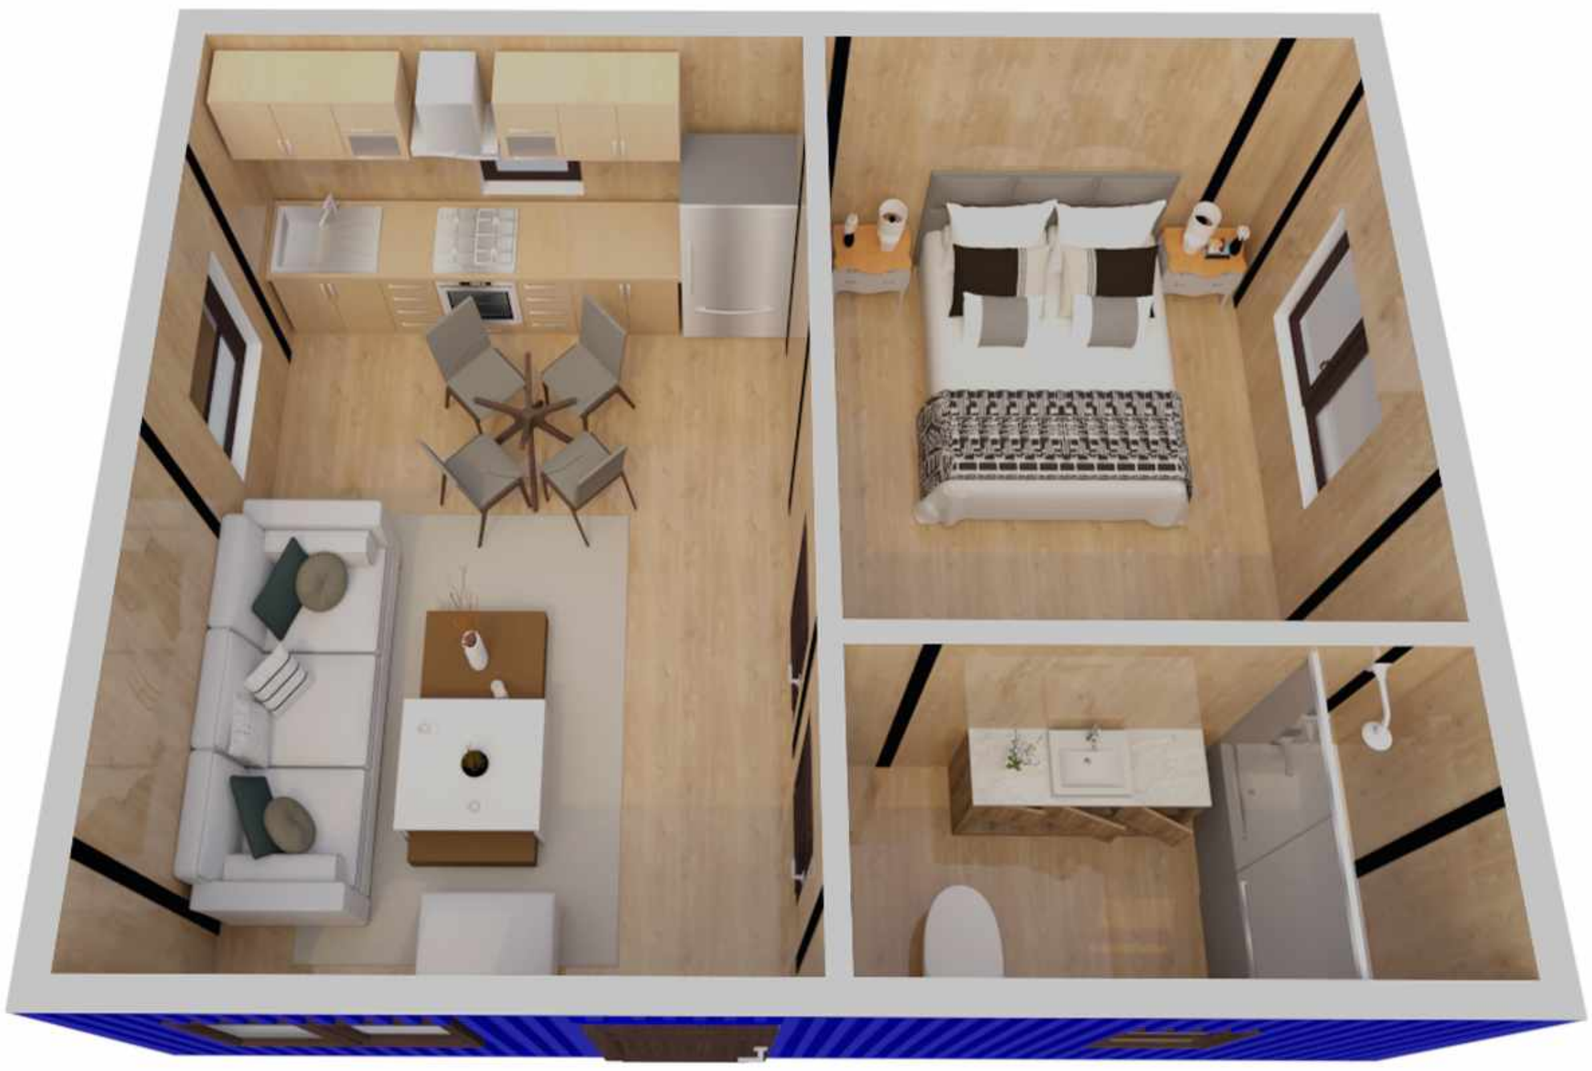

Top View

ARCHITECTURAL DRAWINGS

SAMAN POS India Private Limited
Container house plans

WATERFORD

PROJECT NUMBER	04	CONTAINER 4	
DATE	25-11-2019		
DRAWN BY	AUTHOR		
CHECKED BY	CHECKER	SCALE	1:50

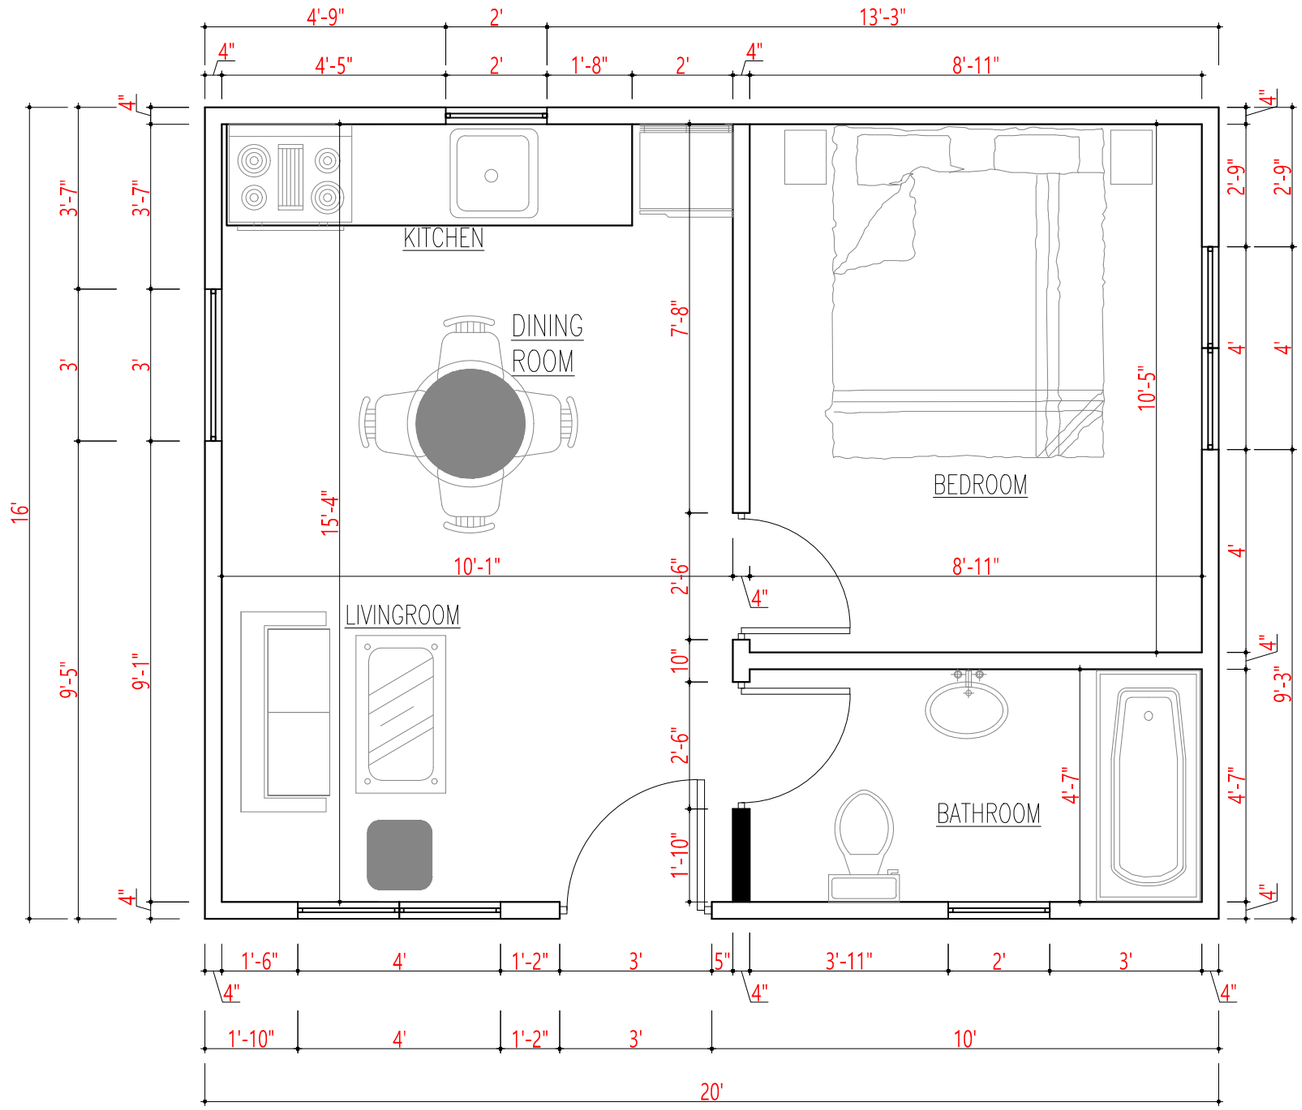

ROOMS SUMMARY:

KITCHEN.....34 SQ.FT

DINING ROOM.....42 SQ.FT

LIVING.....75 SQ.FT

BED ROOM.....93 SQ.FT

BATH ROOM.....41 SQ.FT

TOTAL AREA:

GROUND FLOOR...289 SQ.FT

ARCHITECTURAL DRAWINGS

SAMAN POS India Private Limited
Container house plans

WATERFORD

PROJECT NUMBER	04	CONTAINER 4	
DATE	25-11-2019		
DRAWN BY	AUTHOR		
CHECKED BY	CHECKER	SCALE	1:50

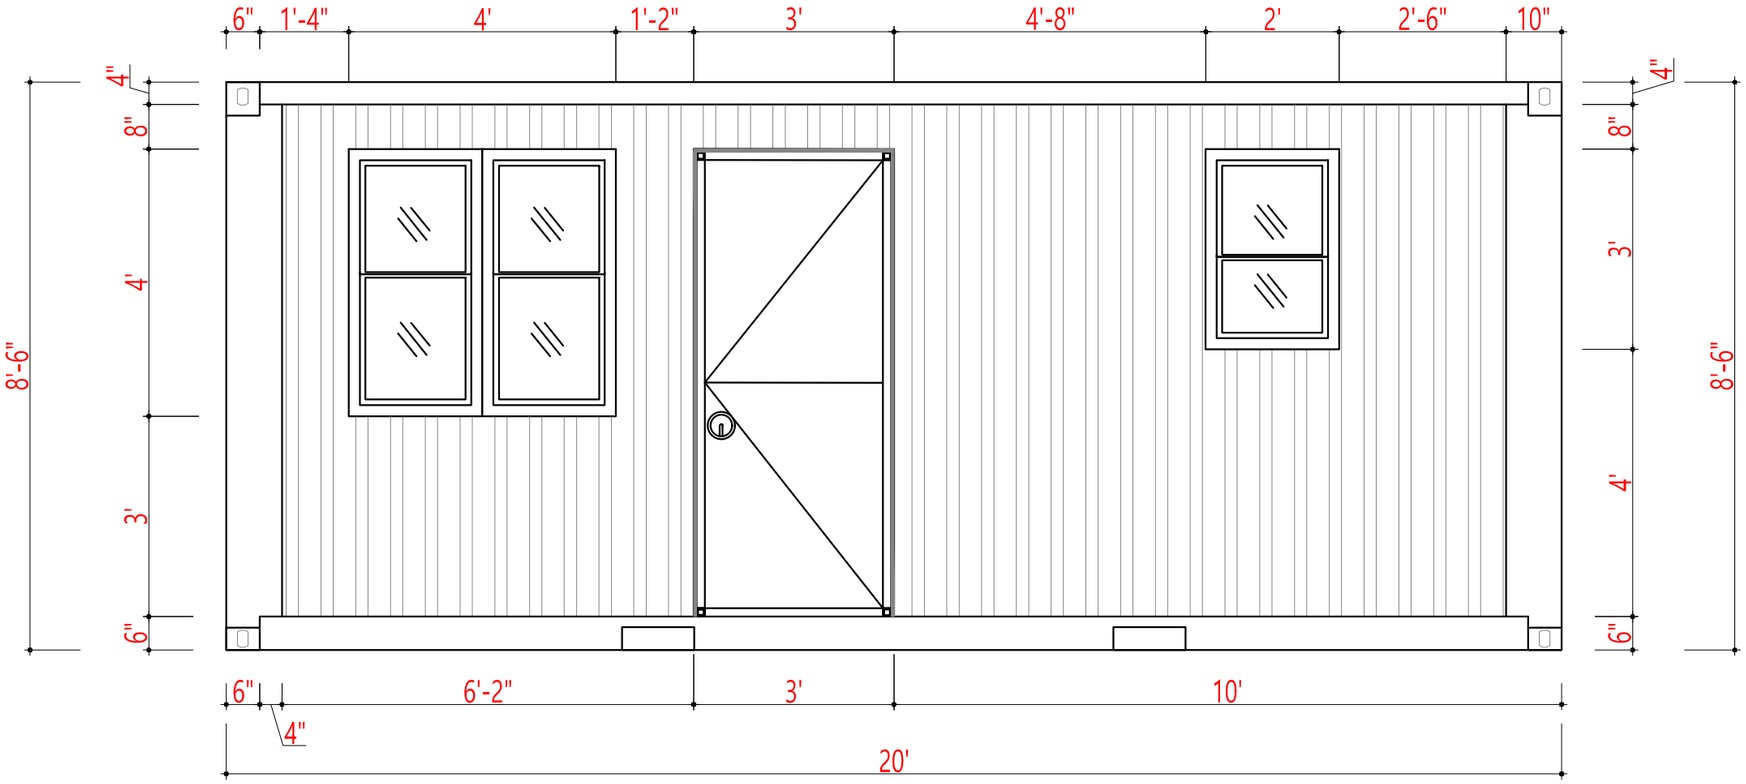

ROOMS SUMMARY:

KITCHEN.....34 SQ.FT

DINING ROOM.....42 SQ.FT

LIVING.....75 SQ.FT

BED ROOM.....93 SQ.FT

BATH ROOM.....41 SQ.FT

TOTAL AREA:

GROUND FLOOR...289 SQ.FT

ARCHITECTURAL DRAWINGS

SAMAN POS India Private Limited
Container house plans

WATERFORD			
PROJECT NUMBER	04	CONTAINER 4	
DATE	25-11-2019		
DRAWN BY	AUTHOR		
CHECKED BY	CHECKER	SCALE	1:50

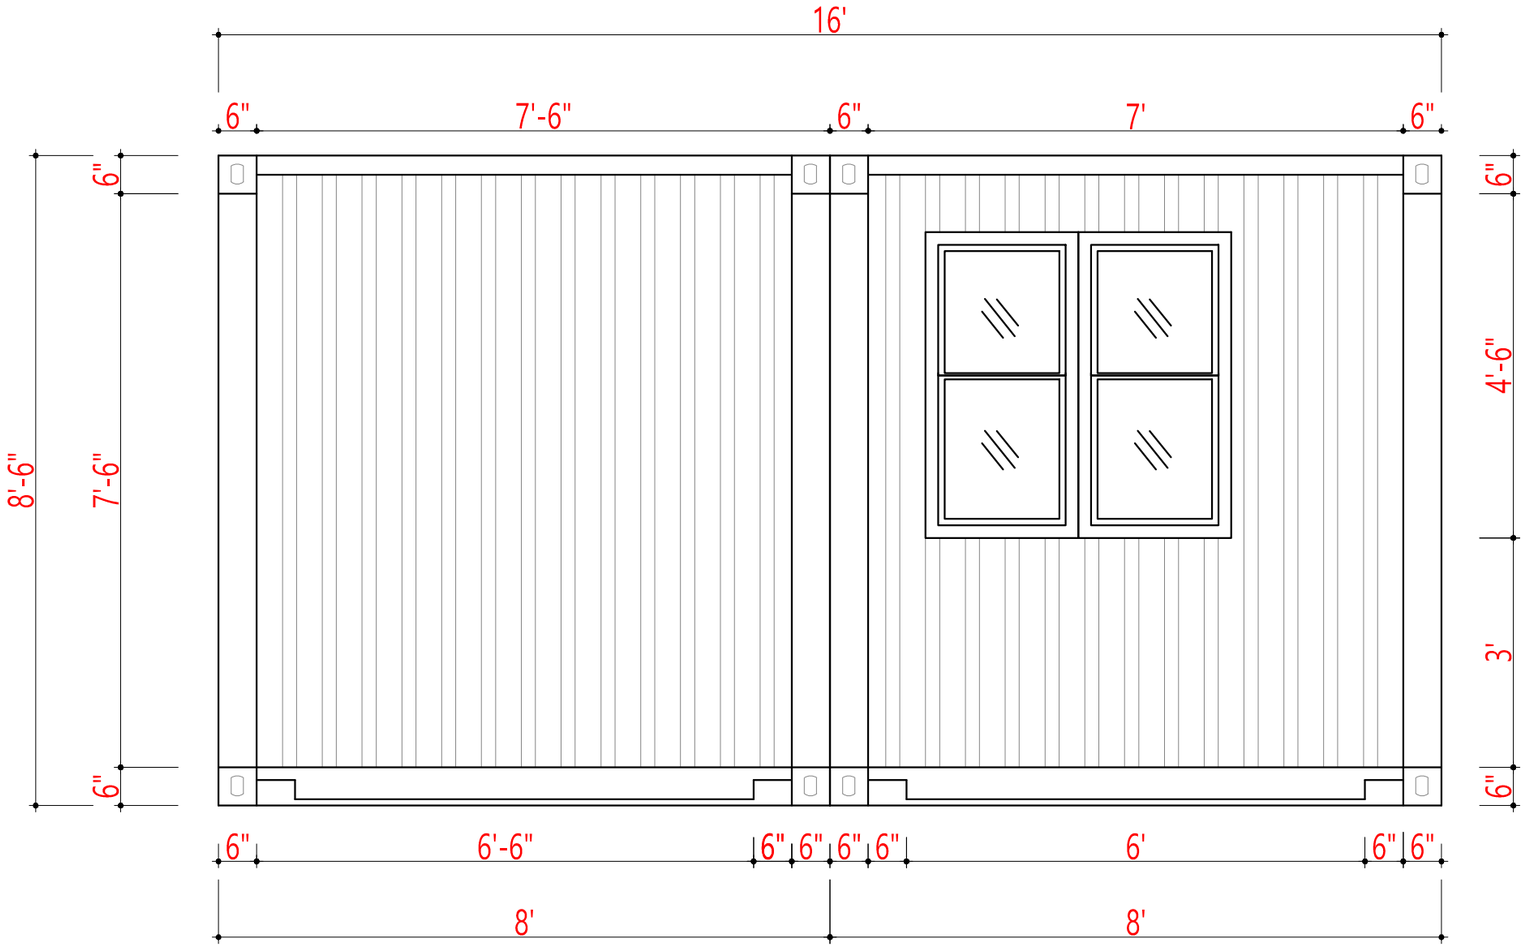

ROOMS SUMMARY:

KITCHEN.....34 SQ.FT

DINING ROOM.....42 SQ.FT

LIVING.....75 SQ.FT

BED ROOM.....93 SQ.FT

BATH ROOM.....41 SQ.FT

TOTAL AREA:

GROUND FLOOR...289 SQ.FT

ARCHITECTURAL DRAWINGS

SAMAN POS India Private Limited
Container house plans

WATERFORD

PROJECT NUMBER	04	CONTAINER 4	
DATE	25-11-2019		
DRAWN BY	AUTHOR		
CHECKED BY	CHECKER	SCALE	1:50

FRONT VIEW

BACK VIEW

Leftside view

Rightside view

Top View

ARCHITECTURAL DRAWINGS

SAMAN POS India Private Limited
Container house plans

BRIDGE WATER

CONTAINER 2

PROJECT NUMBER	02		
DATE	25-11-2019		
DRAWN BY	AUTHOR		
CHECKED BY	CHECKER	SCALE	1:50

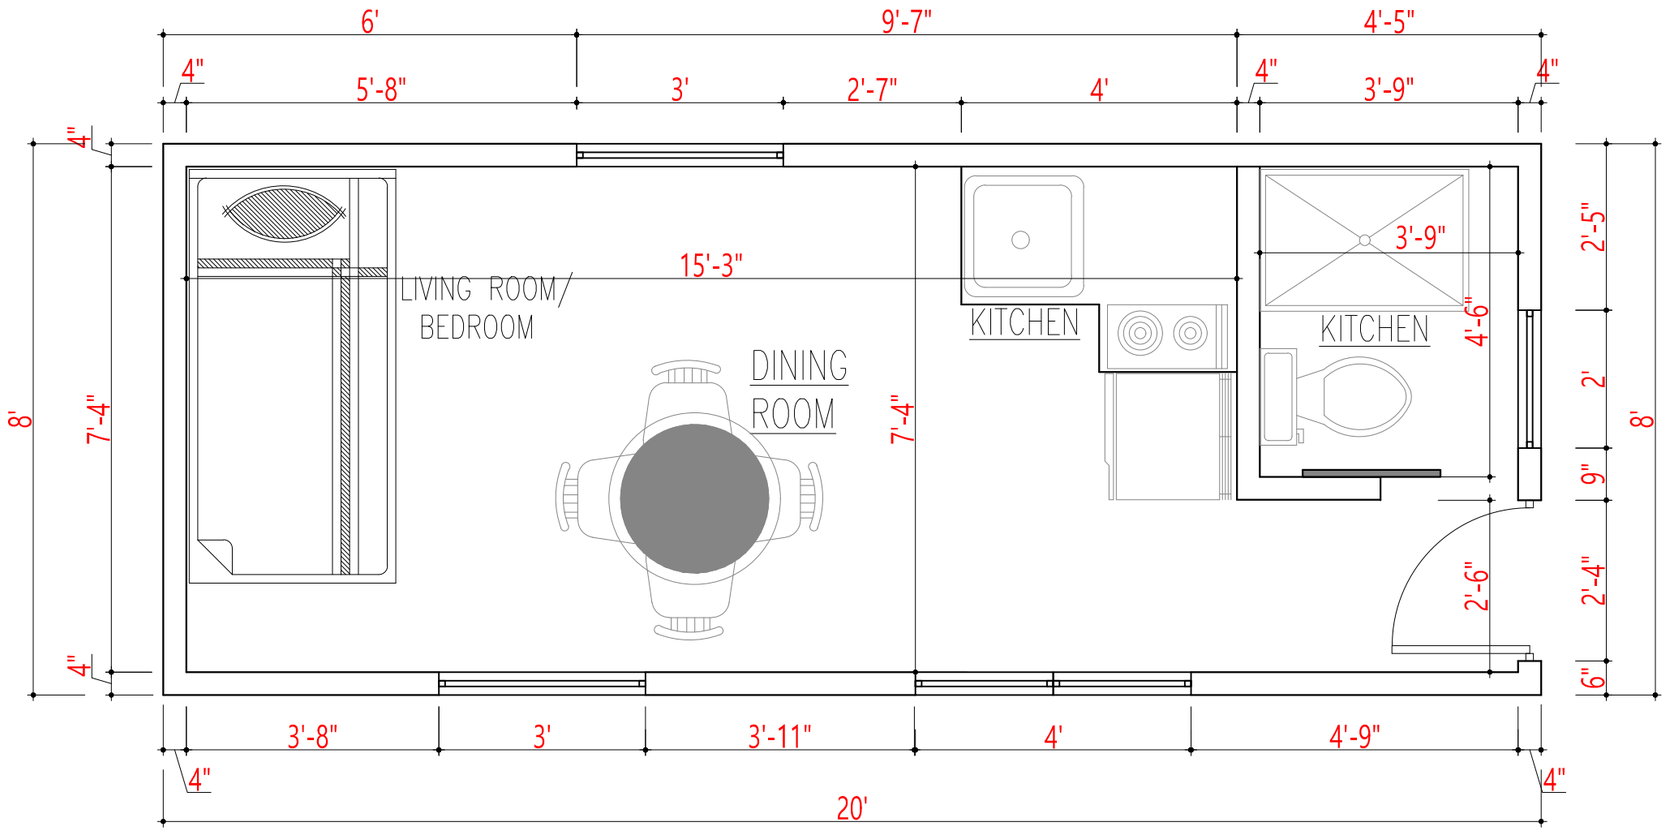

ROOMS SUMMARY:

KITCHEN.....26 SQ.FT

DINING ROOM.....27 SQ.FT

LIVING/BED ROOM....40 SQ.FT

BATH ROOM.....17 SQ.FT

TOTAL AREA:

GROUND FLOOR...139 SQ.FT

ARCHITECTURAL DRAWINGS

SAMAN POS India Private Limited
Container house plans

STRATTON

PROJECT NUMBER	05	CONTAINER 5	
DATE	25-11-2019		
DRAWN BY	AUTHOR		
CHECKED BY	CHECKER	SCALE	1:50

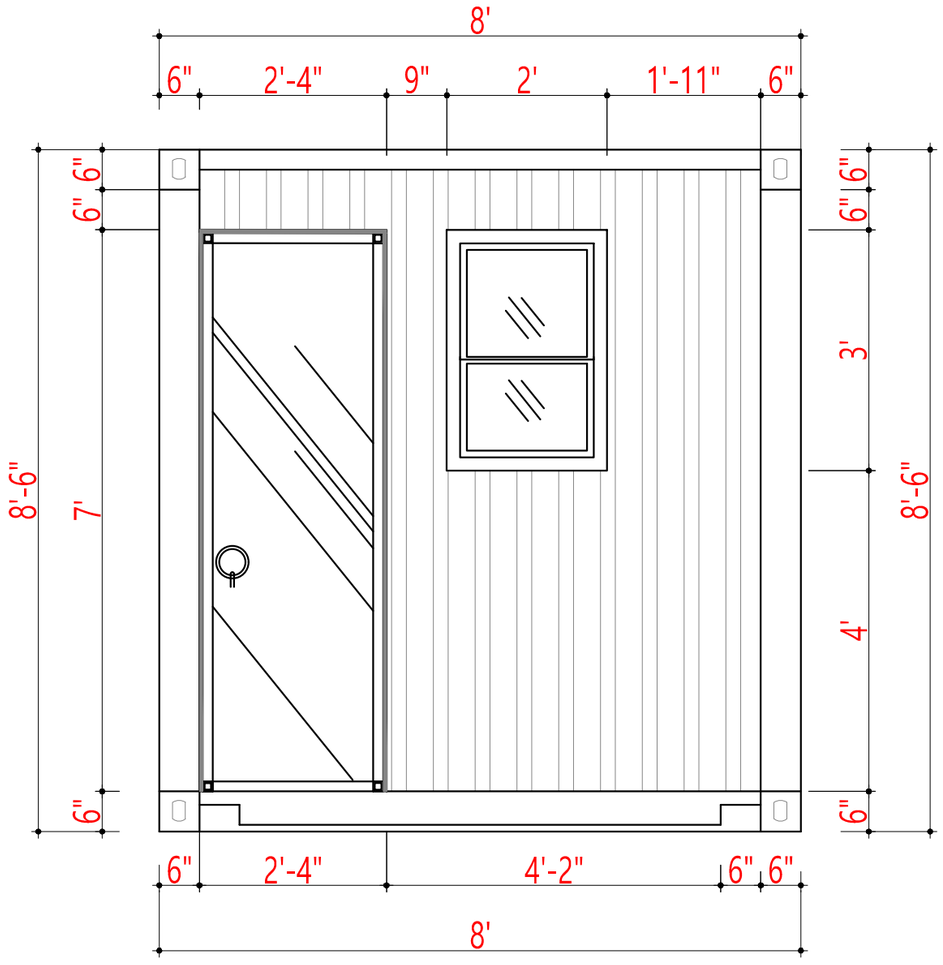

ROOMS SUMMARY:

KITCHEN.....26 SQ.FT

DINING ROOM.....27 SQ.FT

LIVING/BED ROOM....40 SQ.FT

BATH ROOM.....17 SQ.FT

TOTAL AREA:

GROUND FLOOR...139 SQ.FT

ARCHITECTURAL DRAWINGS

SAMAN POS India Private Limited
Container house plans

STRATTON

PROJECT NUMBER	05	CONTAINER 5	
DATE	25-11-2019		
DRAWN BY	AUTHOR		
CHECKED BY	CHECKER	SCALE	1:50

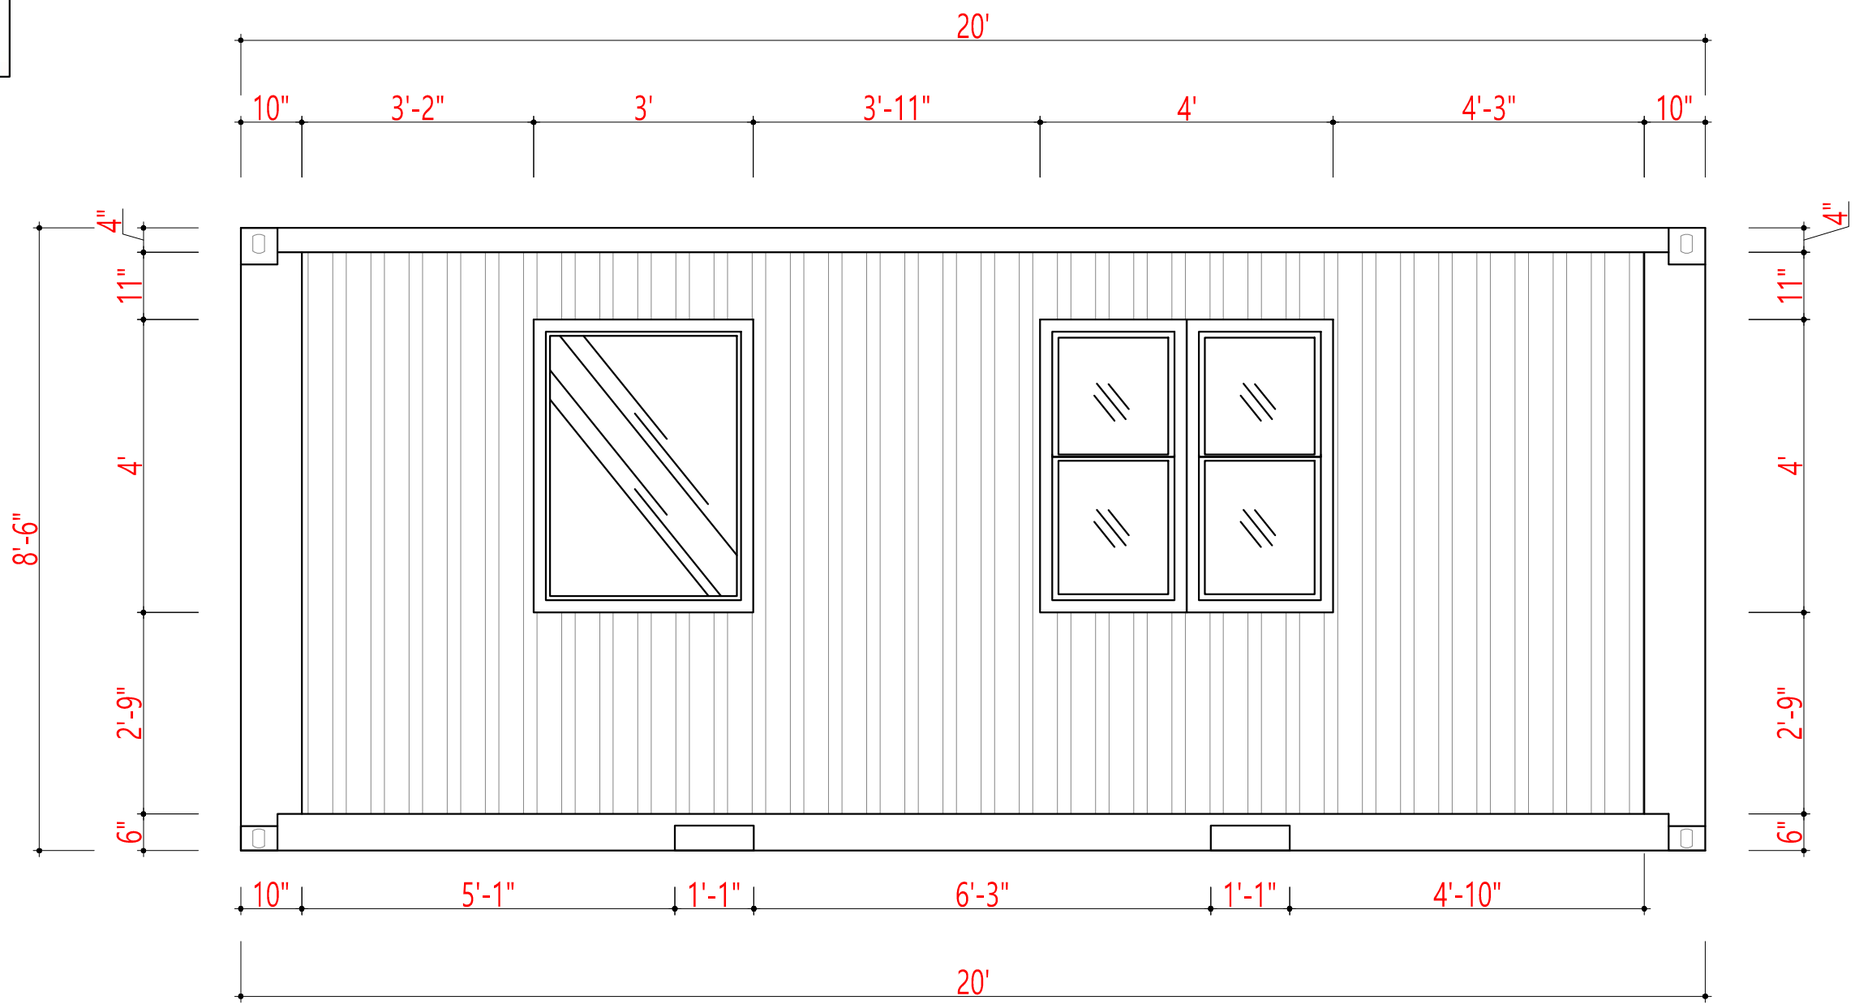

ARCHITECTURAL DRAWINGS

SAMAN POS India Private Limited
Container house plans

STRATTON

PROJECT NUMBER	05	CONTAINER 5	
DATE	25-11-2019		
DRAWN BY	AUTHOR		
CHECKED BY	CHECKER	SCALE	1:50

FRONT VIEW

BACK VIEW

Leftside view

Rightside view

Top View

ARCHITECTURAL DRAWINGS

SAMAN POS India Private Limited
Container house plans

THE OAKLEY

PROJECT NUMBER	08	CONTAINER 8	
DATE	05-12-2019		
DRAWN BY	AUTHOR		
CHECKED BY	CHECKER	SCALE	1:50

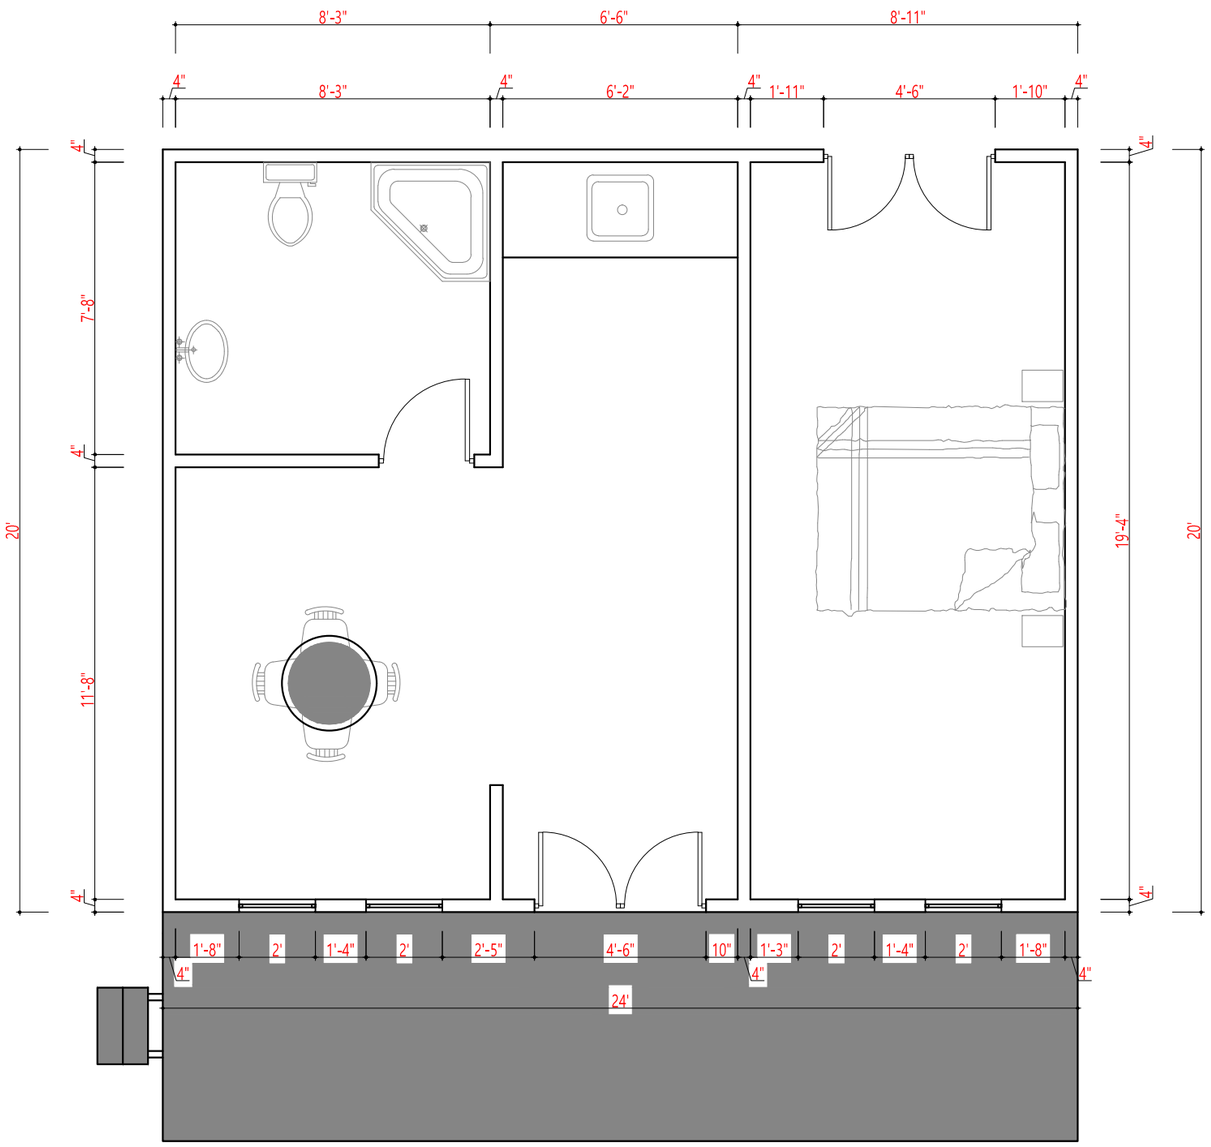

ARCHITECTURAL DRAWINGS

SAMAN POS India Private Limited
Container house plans

THE OAKLEY

PROJECT NUMBER	08	CONTAINER 8	
DATE	05-12-2019		
DRAWN BY	AUTHOR		
CHECKED BY	CHECKER	SCALE	1:50

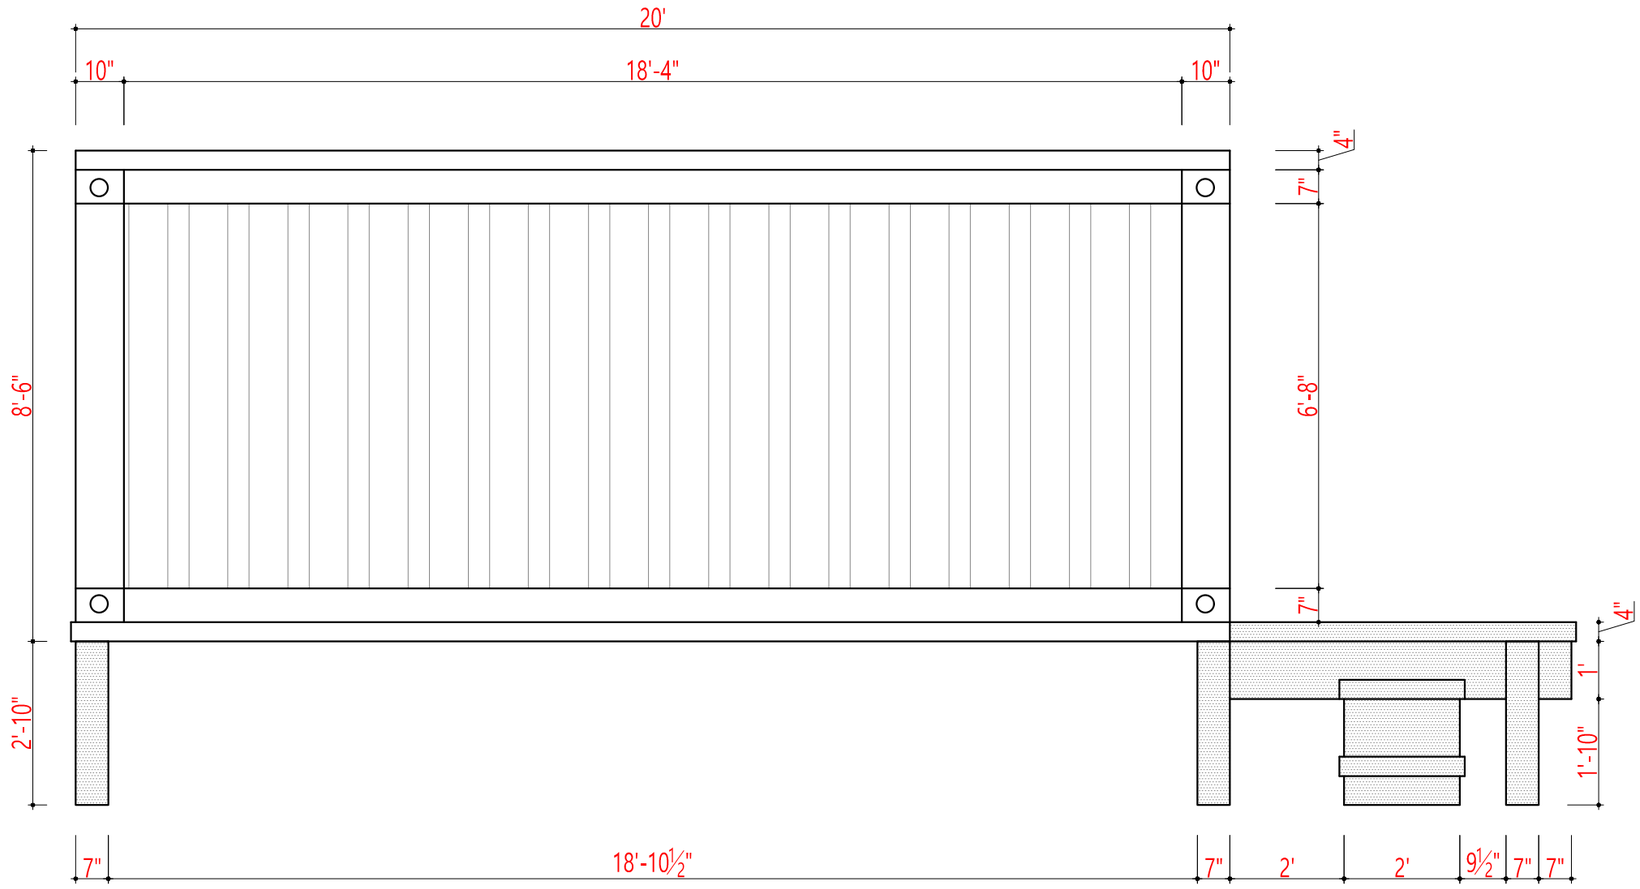

ARCHITECTURAL DRAWINGS

SAMAN POS India Private Limited
Container house plans

THE OAKLEY

PROJECT NUMBER	08	CONTAINER 8	
DATE	05-12-2019		
DRAWN BY	AUTHOR		
CHECKED BY	CHECKER	SCALE	1:50

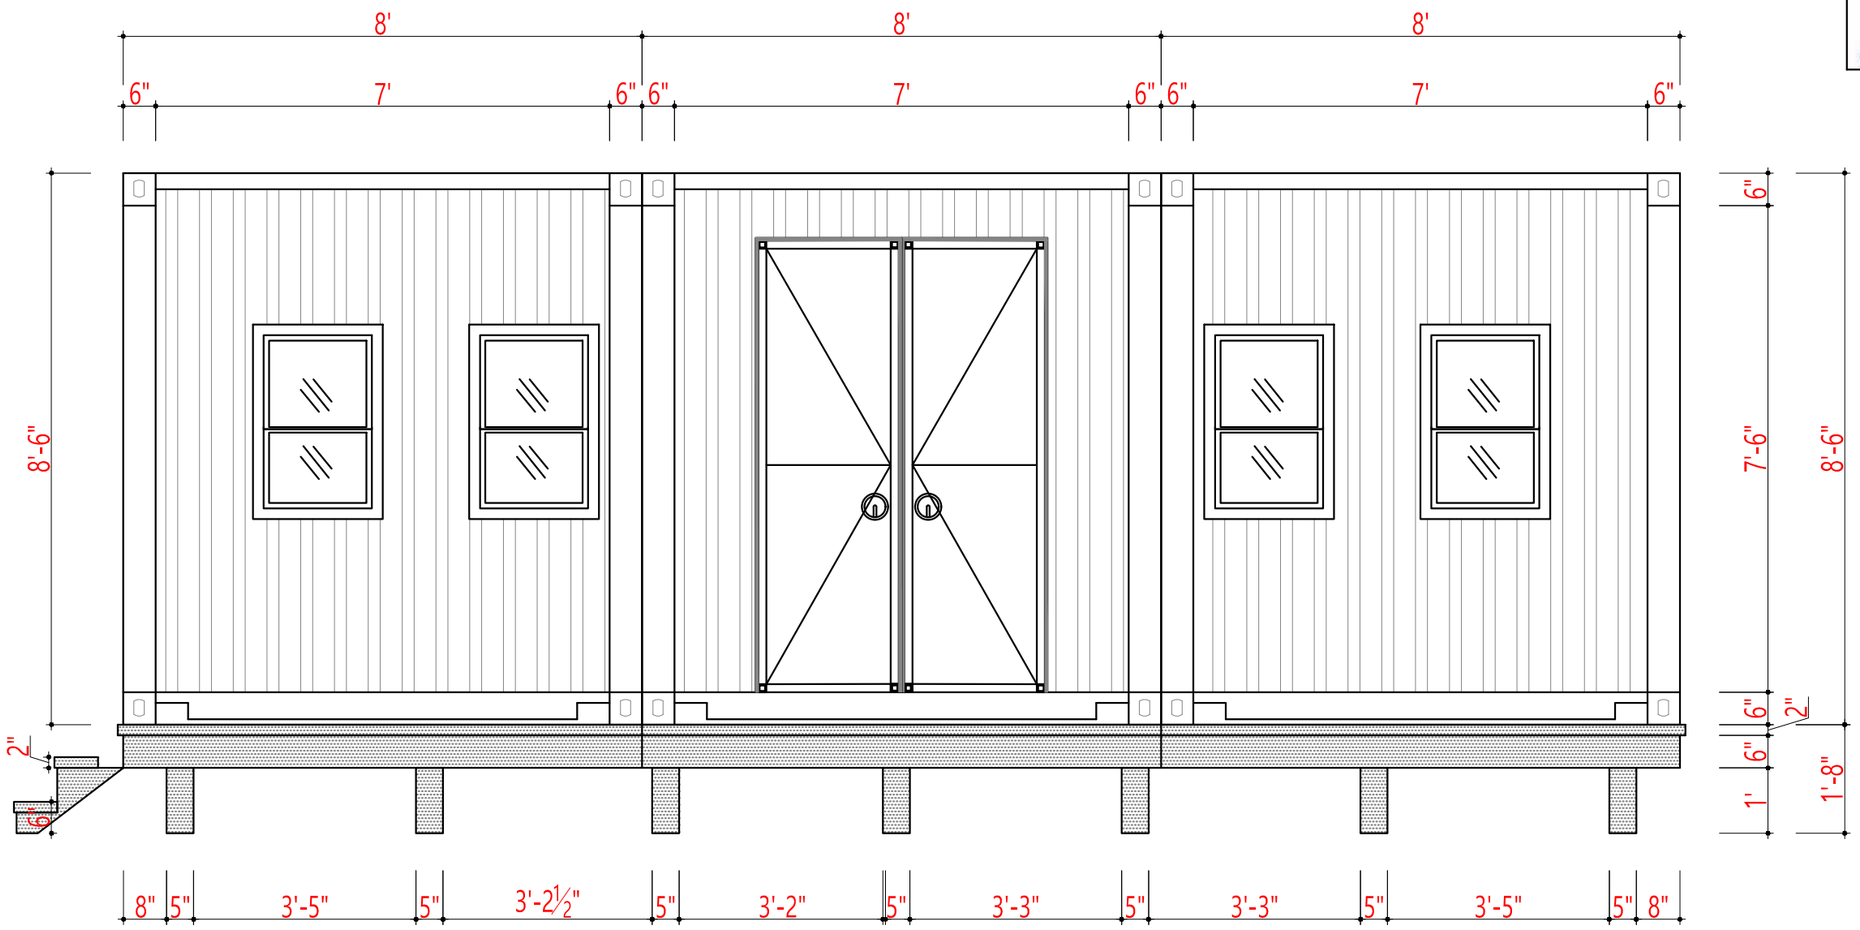

ARCHITECTURAL DRAWINGS

SAMAN POS India Private Limited
Container house plans

THE OAKLEY

PROJECT NUMBER	08	CONTAINER 8	
DATE	05-12-2019		
DRAWN BY	AUTHOR		
CHECKED BY	CHECKER	SCALE	1:50

FRONT VIEW

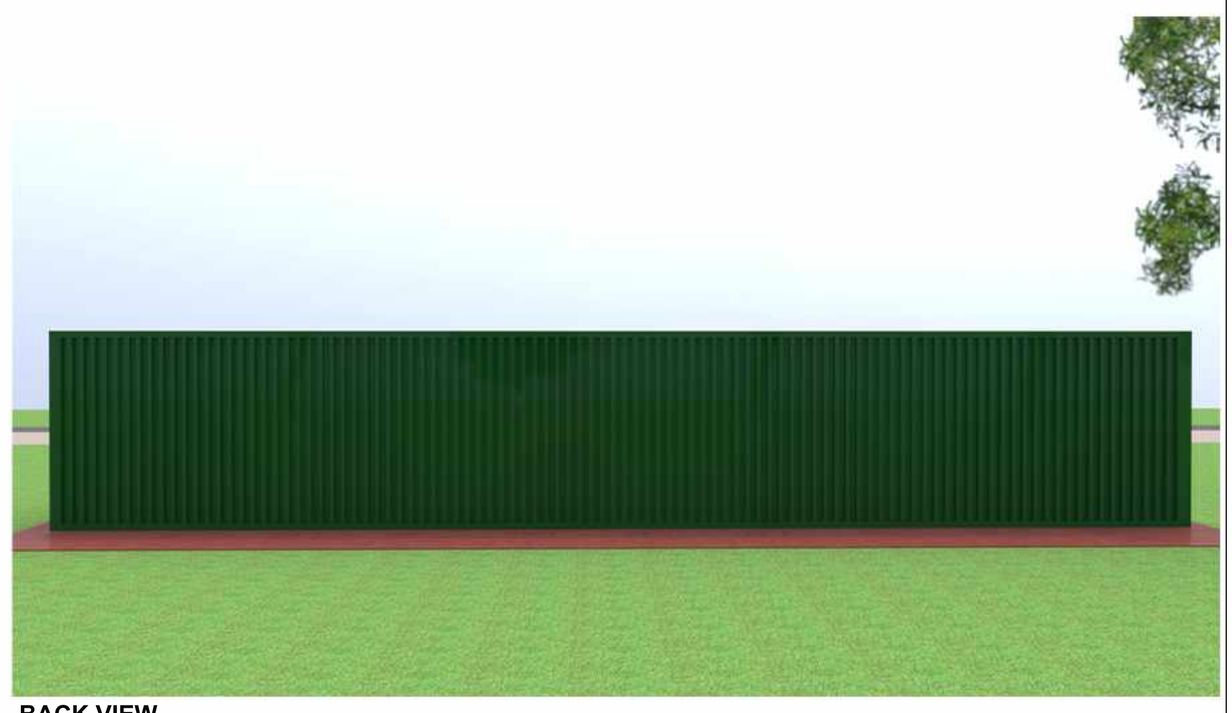

BACK VIEW

Leftside view

Rightside view

Top View

ARCHITECTURAL DRAWINGS

SAMAN POS India Private Limited
Container house plans

CLEARWATER

PROJECT NUMBER	09	CONTAINER 9
DATE	05-12-2019	
DRAWN BY	AUTHOR	
CHECKED BY	CHECKER	SCALE 1:50

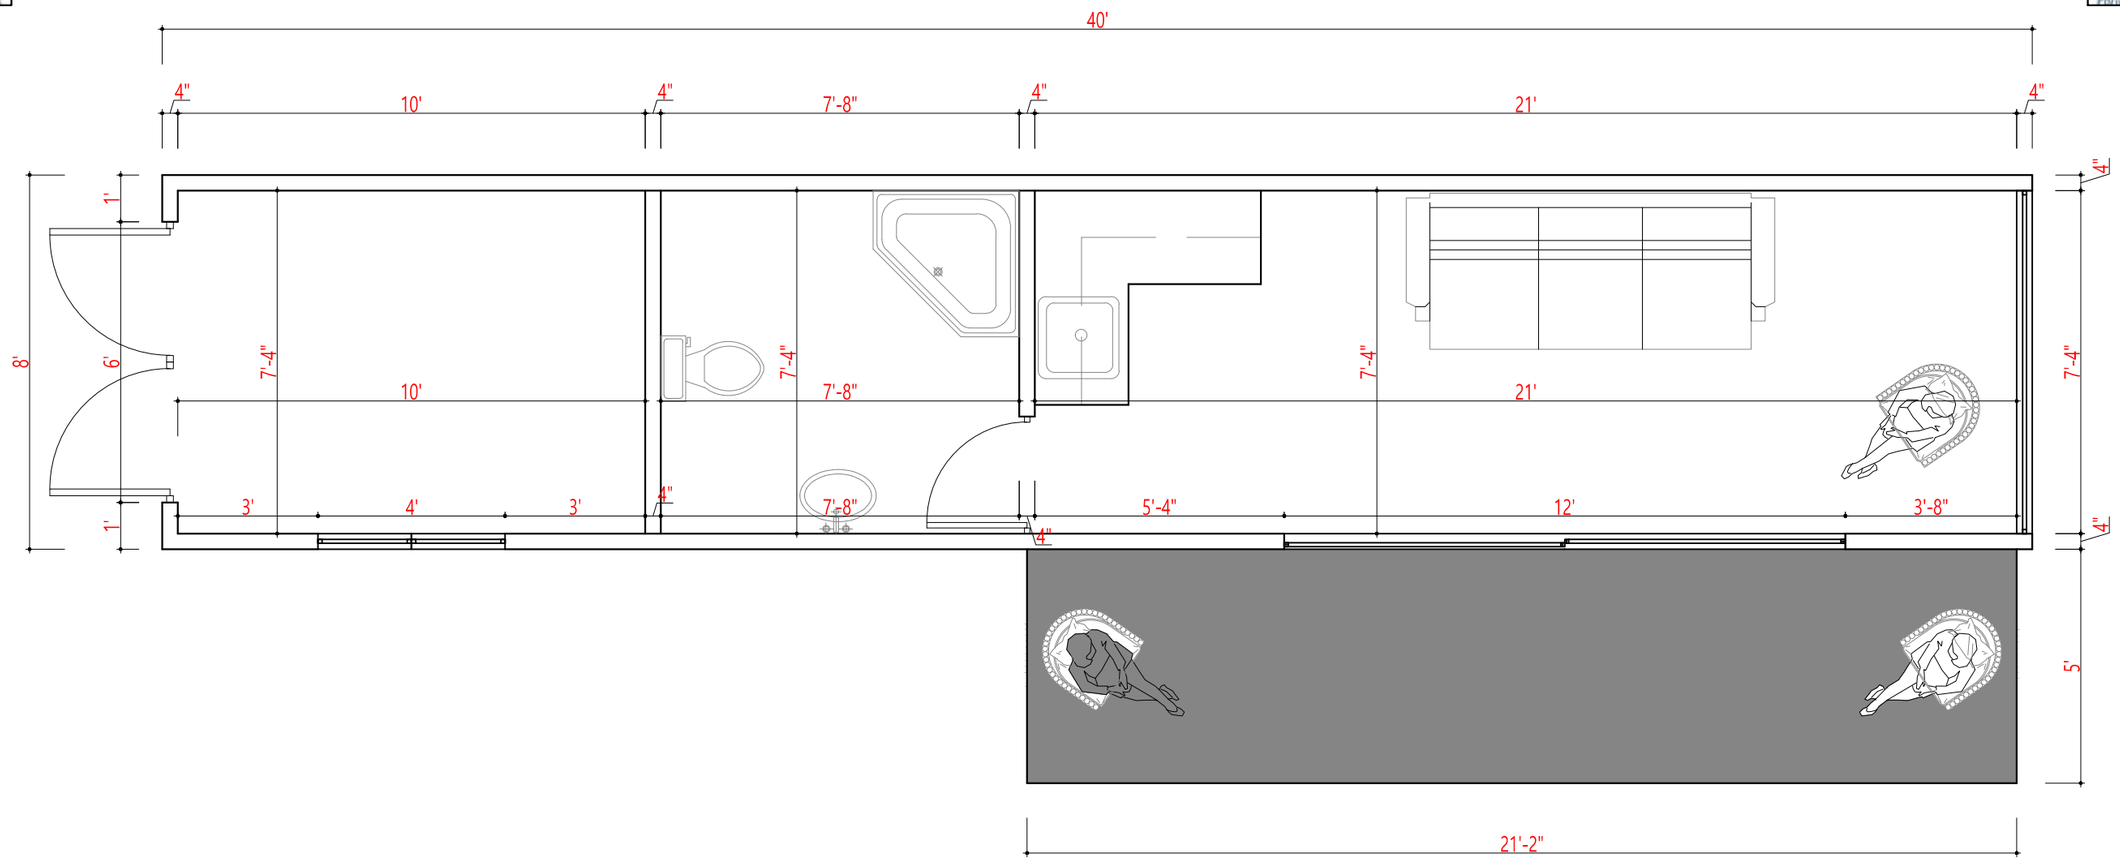

ARCHITECTURAL DRAWINGS

SAMAN POS India Private Limited
Container house plans

CLEARWATER

CONTAINER 9

PROJECT NUMBER	09		
DATE	05-12-2019		
DRAWN BY	AUTHOR		
CHECKED BY	CHECKER	SCALE	1:50

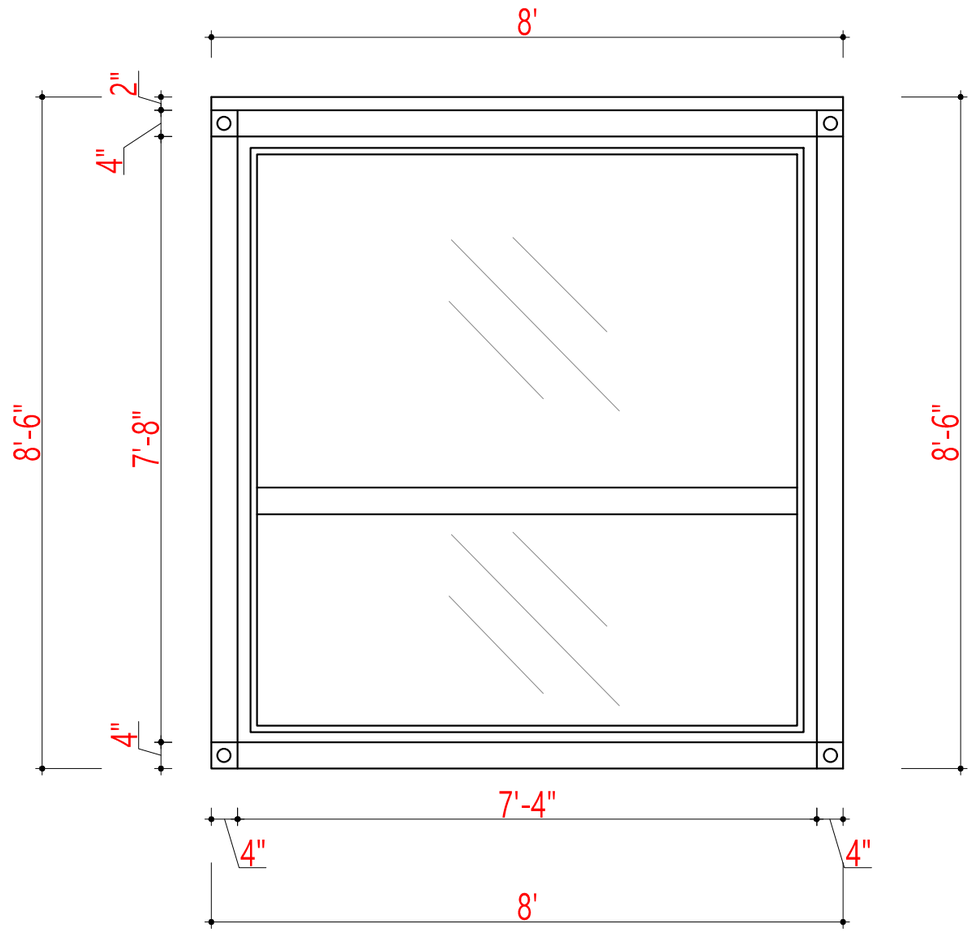

ARCHITECTURAL DRAWINGS

SAMAN POS India Private Limited
Container house plans

CLEARWATER

PROJECT NUMBER	09	CONTAINER 9	
DATE	05-12-2019		
DRAWN BY	AUTHOR		
CHECKED BY	CHECKER	SCALE	1:50

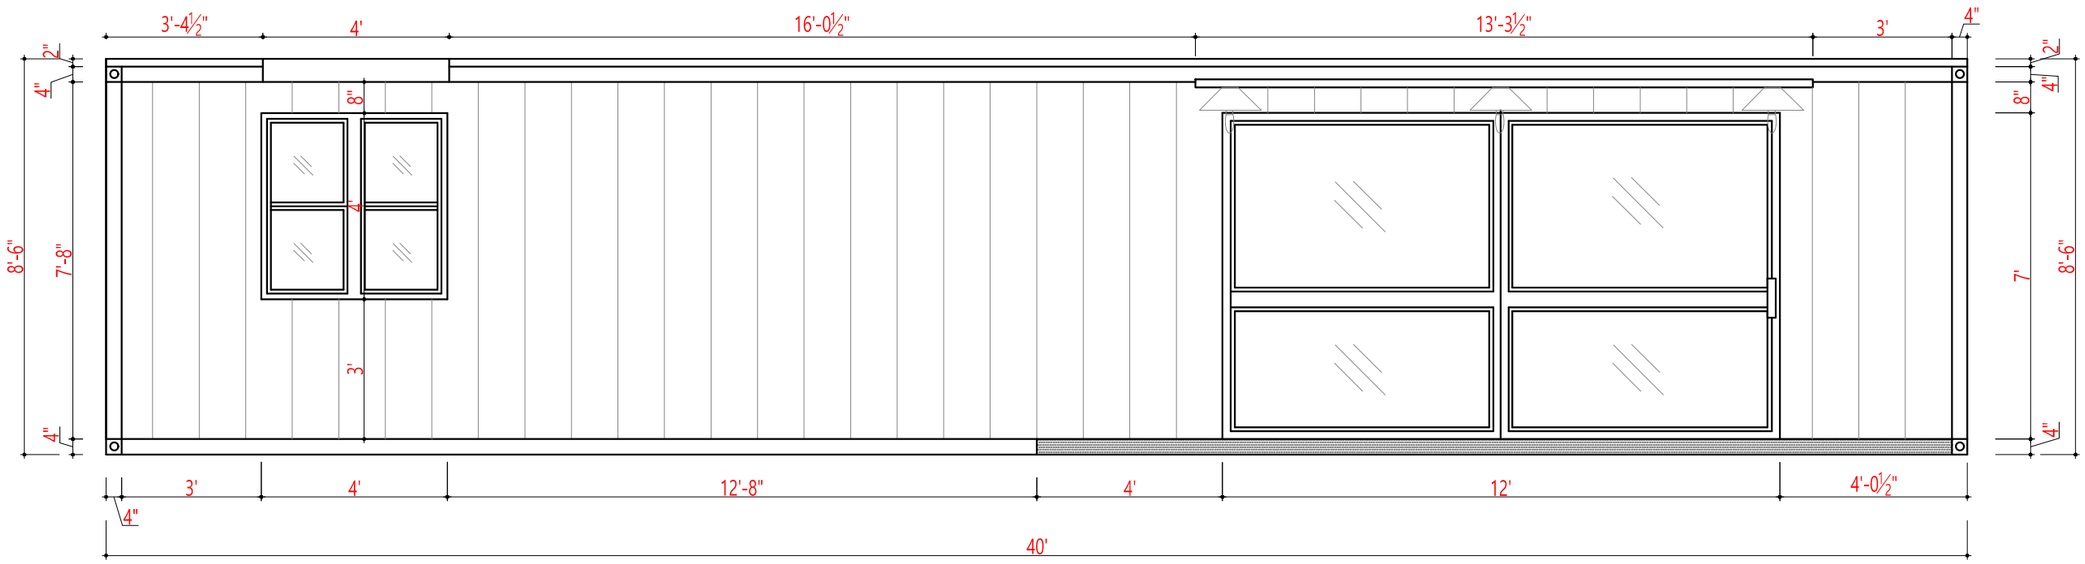

ARCHITECTURAL DRAWINGS

SAMAN POS India Private Limited
Container house plans

CLEARWATER			
PROJECT NUMBER	09	CONTAINER 9	
DATE	05-12-2019		
DRAWN BY	AUTHOR		
CHECKED BY	CHECKER	SCALE	1:50

FRONT VIEW

BACK VIEW

Leftside view

Rightside view

Top View

ARCHITECTURAL DRAWINGS

SAMAN POS India Private Limited
Container house plans

MONACO

PROJECT NUMBER	10	CONTAINER 10	
DATE	05-12-2019		
DRAWN BY	AUTHOR		
CHECKED BY	CHECKER	SCALE	1:50

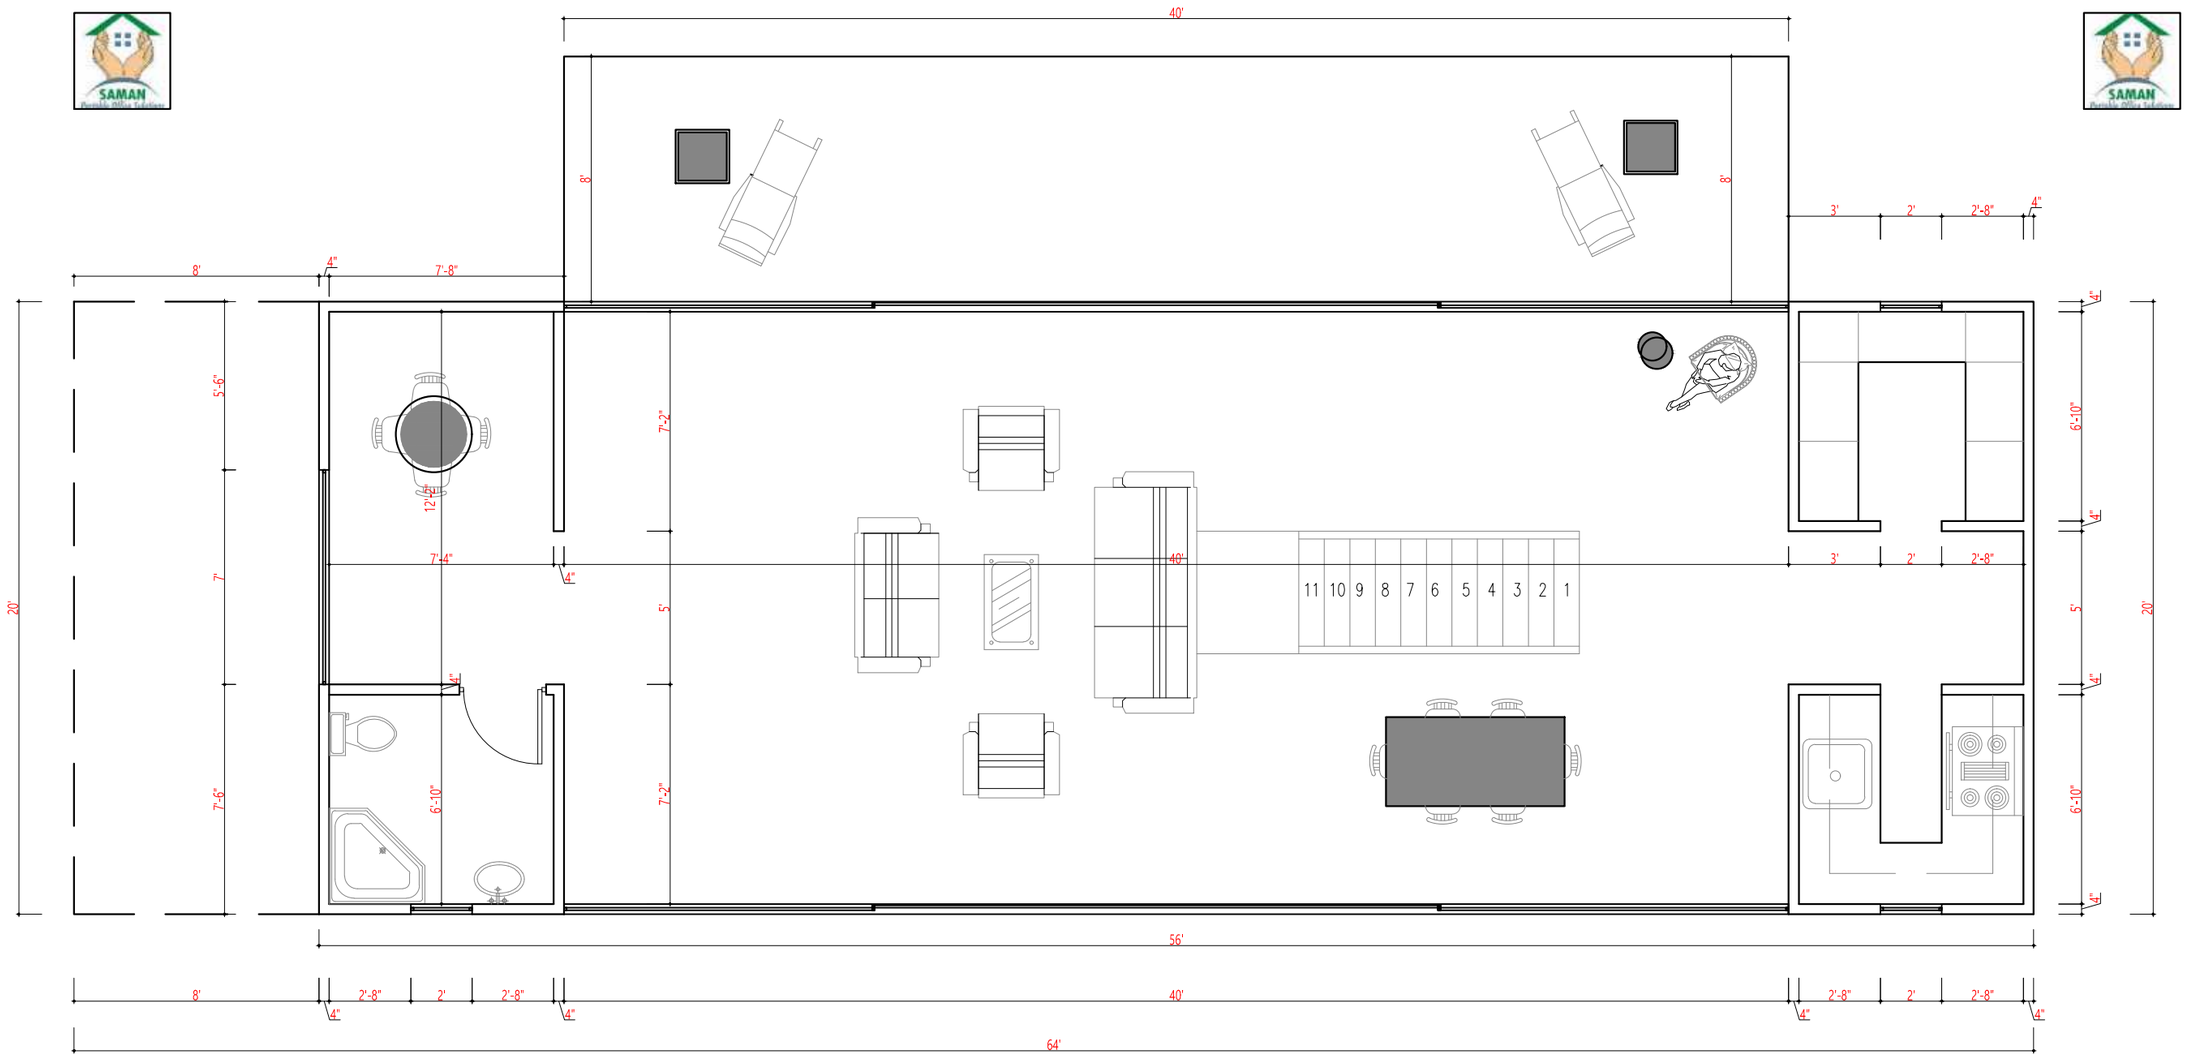

ARCHITECTURAL DRAWINGS

SAMAN POS India Private Limited
Container house plans

MONACO

PROJECT NUMBER	10	CONTAINER 10	
DATE	05-12-2019		
DRAWN BY	AUTHOR		
CHECKED BY	CHECKER	SCALE	1:50

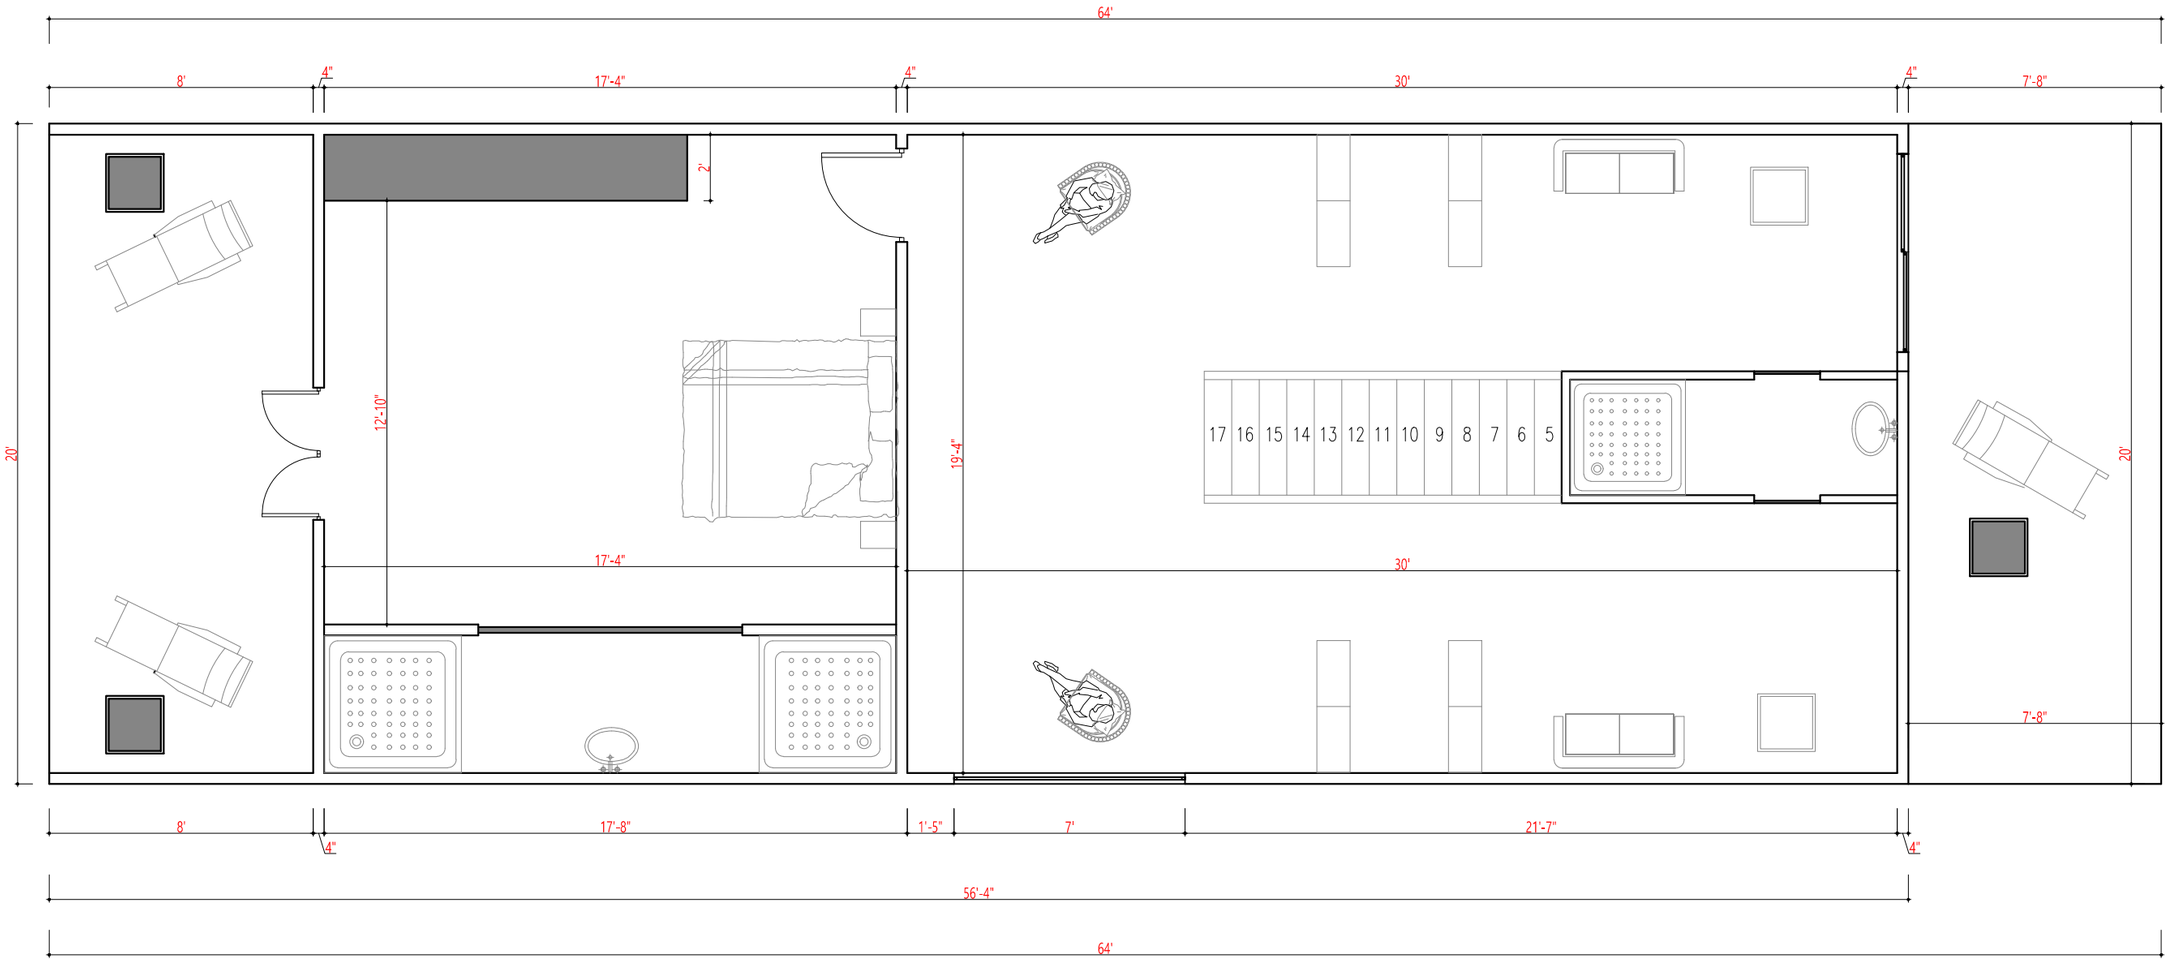

ARCHITECTURAL DRAWINGS

SAMAN POS India Private Limited
Container house plans

MONACO

PROJECT NUMBER	10	CONTAINER 10	
DATE	05-12-2019		
DRAWN BY	AUTHOR		
CHECKED BY	CHECKER	SCALE	1:50

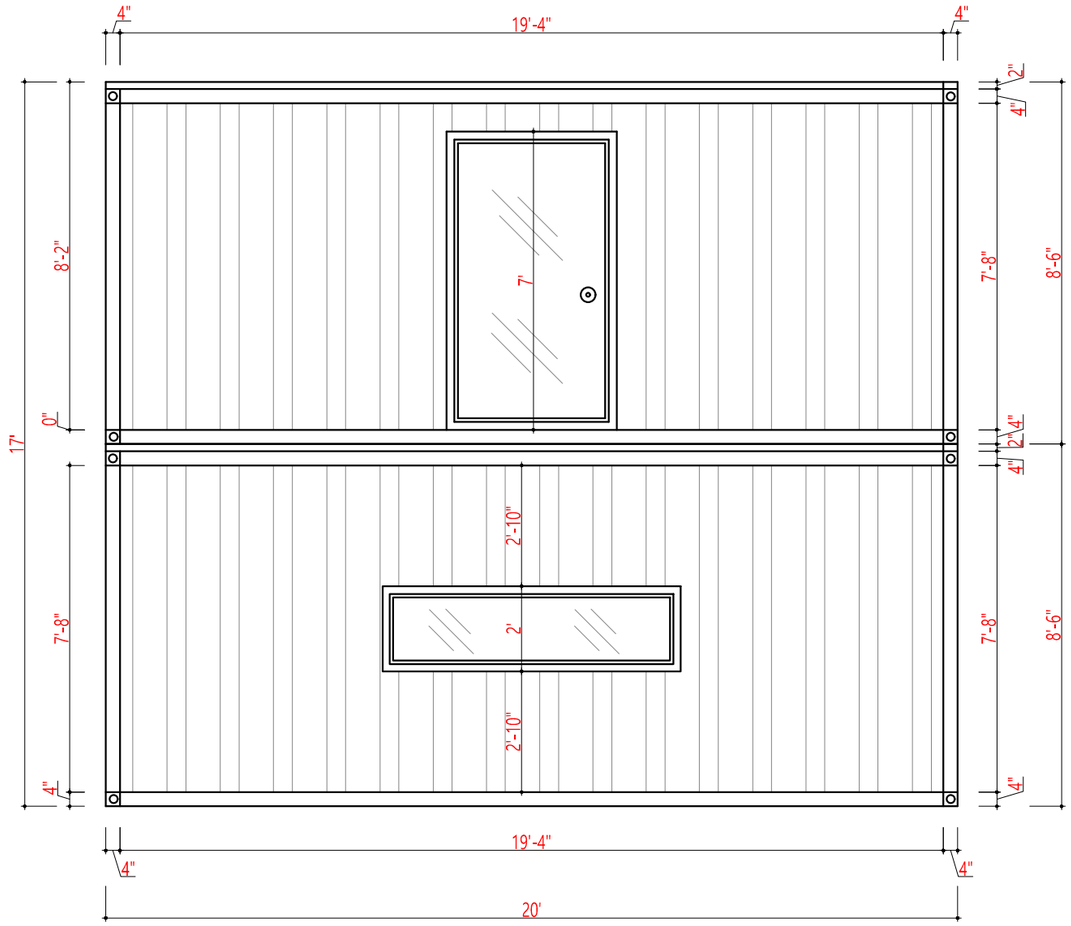

ARCHITECTURAL DRAWINGS

SAMAN POS India Private Limited
Container house plans

MONACO

PROJECT NUMBER	10	CONTAINER 10	
DATE	05-12-2019		
DRAWN BY	AUTHOR		
CHECKED BY	CHECKER	SCALE	1:50

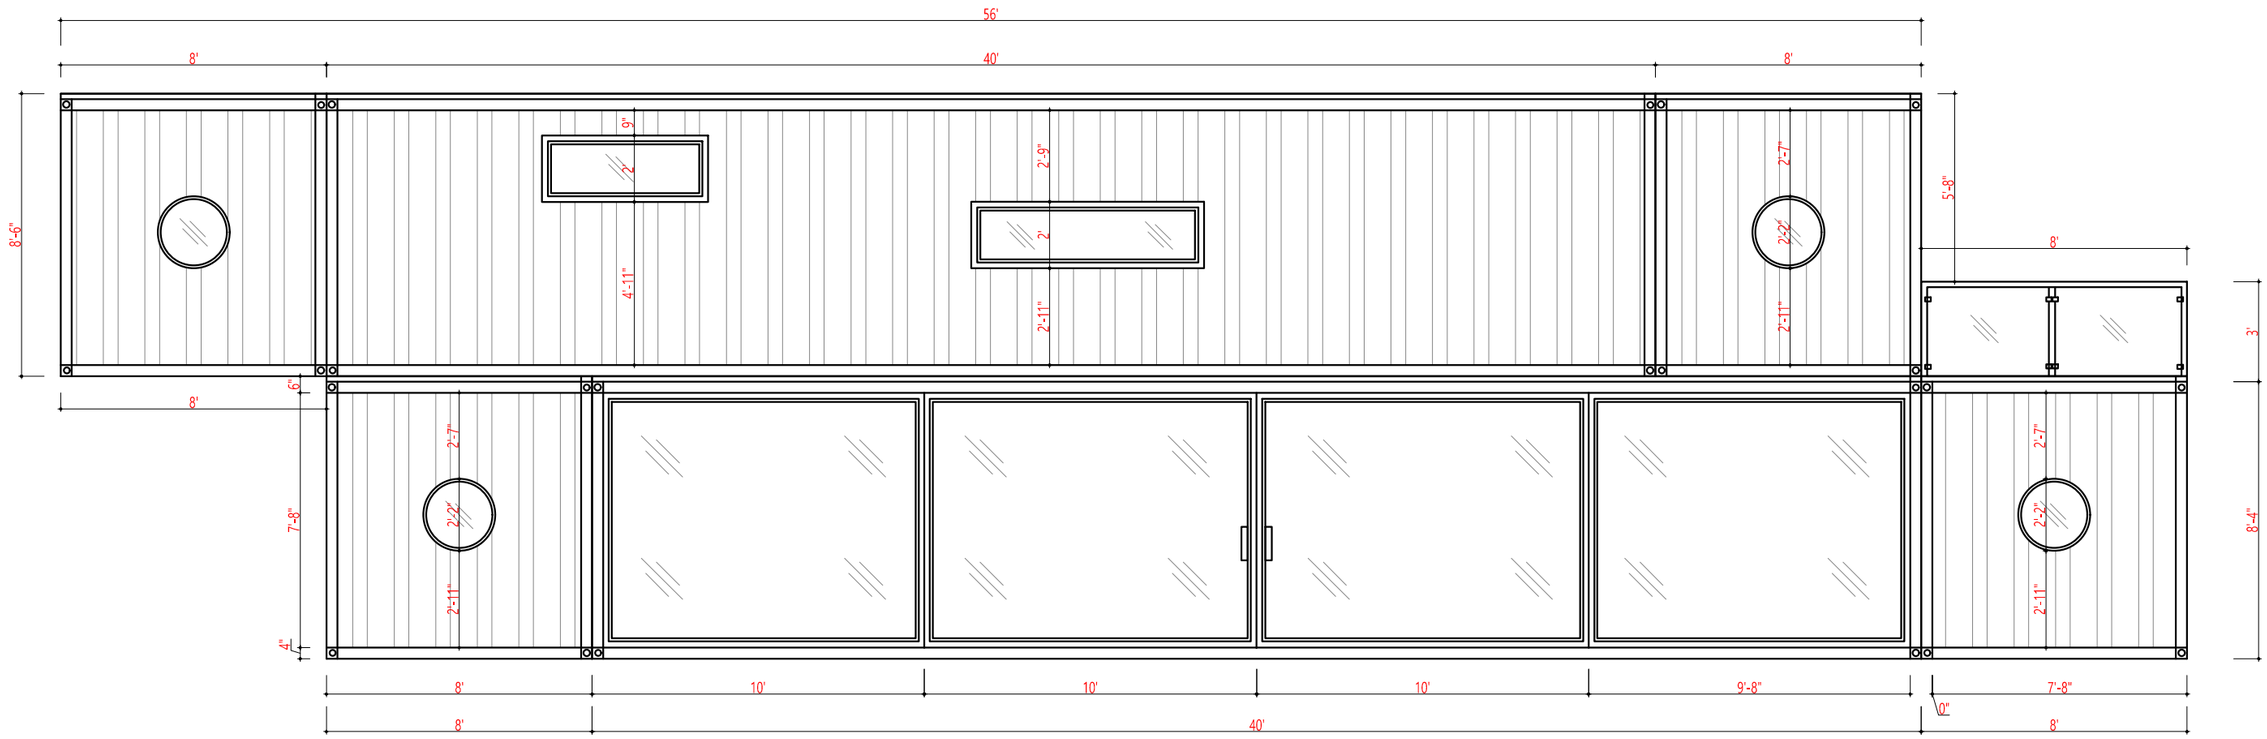

ARCHITECTURAL DRAWINGS

SAMAN POS India Private Limited
Container house plans

MONACO

PROJECT NUMBER	10	CONTAINER 10	
DATE	05-12-2019		
DRAWN BY	AUTHOR		
CHECKED BY	CHECKER	SCALE	1:50

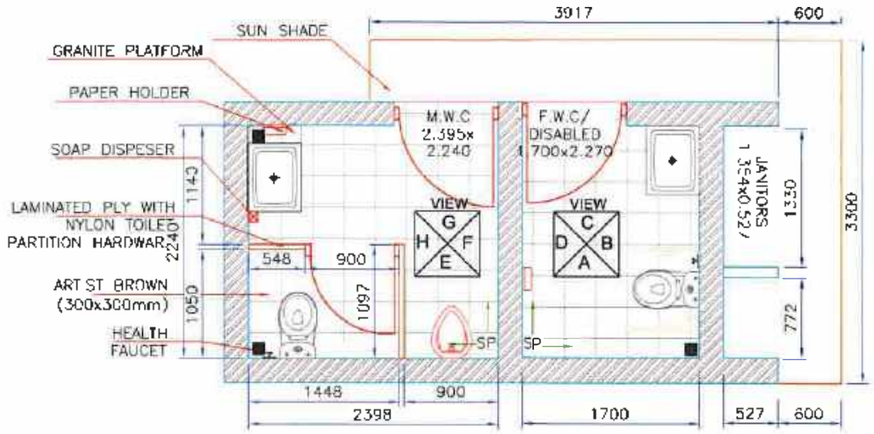

FLOOR PLAN

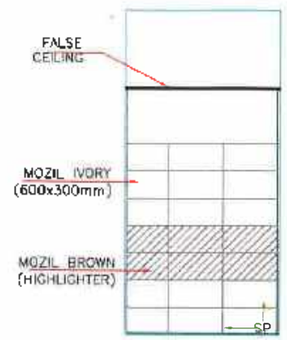

VIEW-A

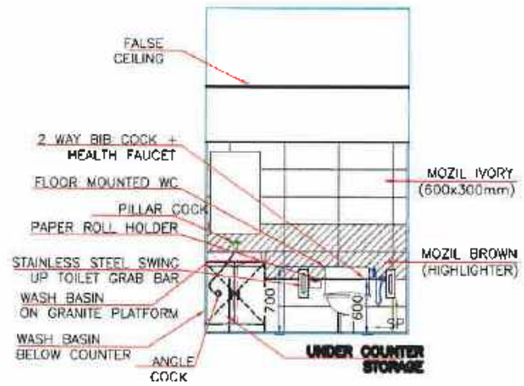

VIEW-B

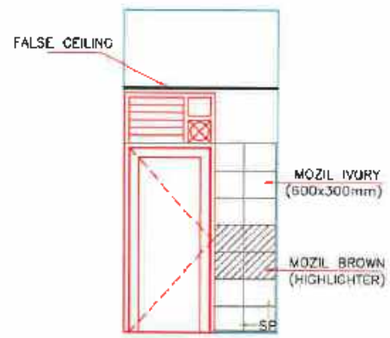

VIEW-C

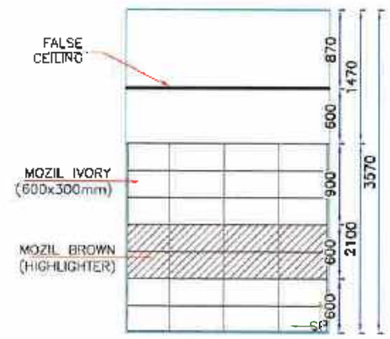

VIEW-D

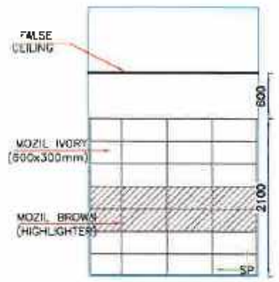

VIEW-E

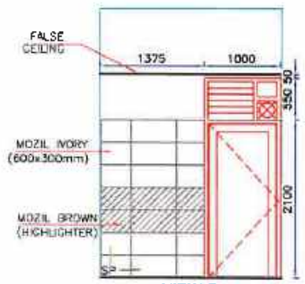

VIEW-F

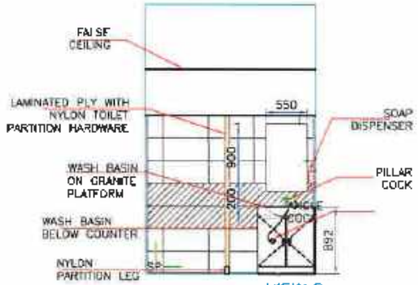

VIEW-G

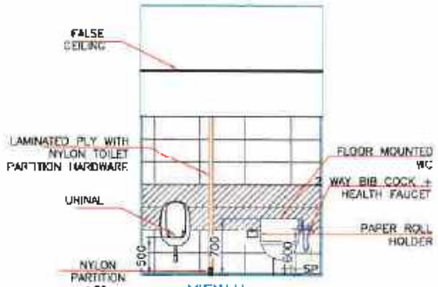

VIEW-H

ISSUE FOR CONSTRUCTION

FLOORING SCHEDULE	
FLOOR TILE – ARTIS BROWN (JOHNSON ANTISKID VITRIFIED TILES AS FLOORING 300X300)	
ROOM	AREA
GENTS	5.36 SQ.MT.
LADIES	3.85 SQ.MT.
TOTAL QUANTITY =	9.21 SQ.MT.
TOILET DADO – MOZIL IVORY (JOHNSON – NEO COLLECTIONS–CERAMIC WALL TILE–600X300)	
ROOM	AREA
GENTS (8.22 X 1.50)	12.33 SQ.MT.
LADIES (6.88 X 1.50)	10.32 SQ.MT.
TOTAL QUANTITY =	22.65 SQ.MT.

TOILET DADO – MOZIL BROWN (JOHNSON – NEO COLLECTIONS–CERAMIC WALL TILE–600X300)	
ROOM	AREA
GENTS (8.22 X 0.6)	4.93 SQ.MT.
LADIES (6.88 X 0.6)	4.12 SQ.MT.
TOTAL QUANTITY =	9.05 SQ.MT.

PAINTING DETAILS:

- THE WALLS AND CEILING OF JANITOR ROOM,CEILING OF M.W.C & F.W.C TO BE PAINTED IN SHELL WHITE RAL 9016.

LEGEND:

SP START POINT OF TILING.

NOTES:

1. DO NOT SCALE THE DRAWING.
2. ALL THE DIMENSIONS ARE IN MILLIMETERS & LEVEL ARE IN METERS.

IMPORTANT NOTE:

PLEASE CHECK FOR AVAILABILITY OF TILES & CONFIRM WITHIN A WEEK OF ISSUE OF DRAWING.

CLIENT : SHELL INDIA MARKETS PVT. LTD.

APPROVED BY SHELL

EPCM CONSULTANT : MEINHARDT
Empowering Safety to the Frontline
Meinhardt EPCM India Pvt Ltd
ITC Green Centre
No. 18, Banaswadi Main Road,
North Tower, 4th floor (West Wing)
Maruthiseva Nagar, Bangalore- 560 005

NO	DATE	DRAWN BY	CHECKED BY	REVIEWED BY	APPROVED BY	AMENDMENT
0	AS PER TRANSMITTAL	PV	LA	SSK	JC	ISSUED FOR APPROVAL

PROJECT : SHELL RETAIL NETWORK DEVELOPMENT PRAHLADNAGAR – AHMEDABAD

DRAWING TITLE : DETAILS OF TOILET LAYOUT PLAN & VIEWS & TILING (SHEET 01 OF 02)

SCALE :	PROJECT NO. :	DRAWING NO. :	REV :
AS SHOWN	–	KASE04–AR–003	0

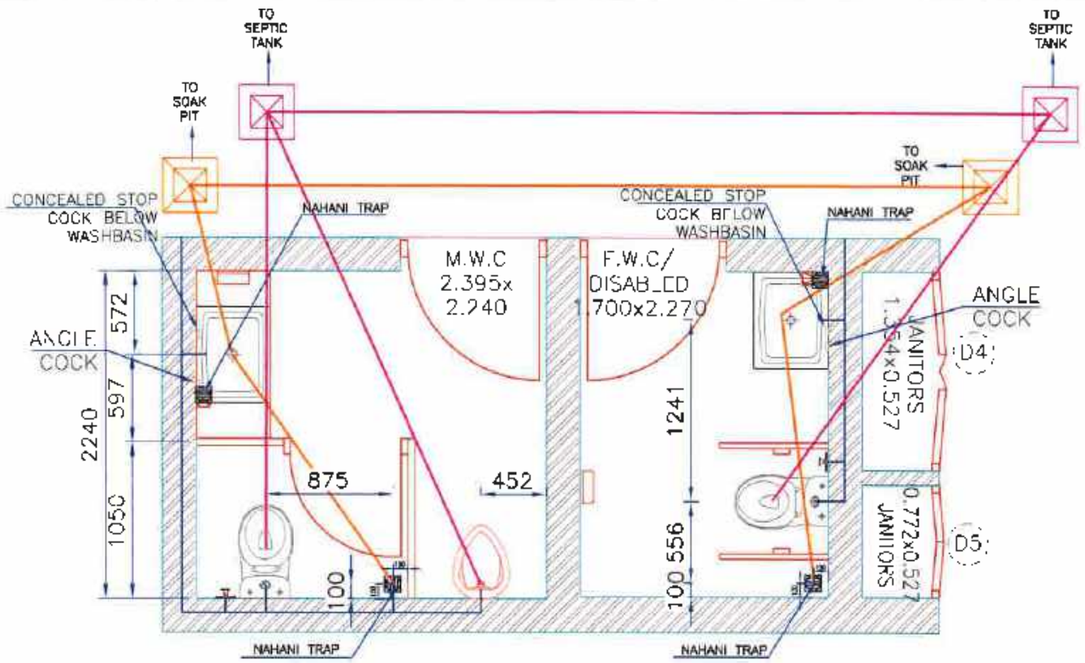

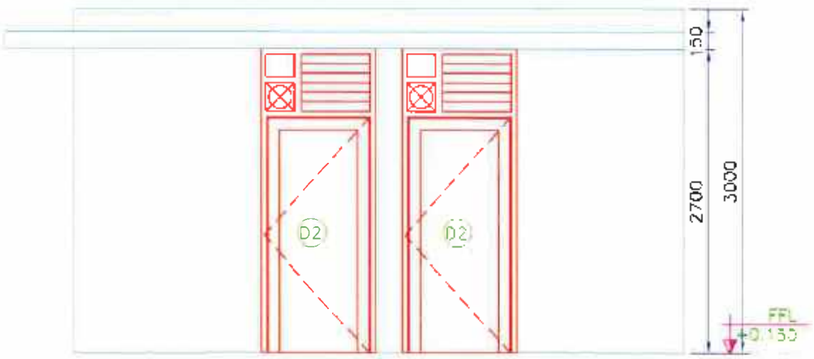

FRONT ELEVATION

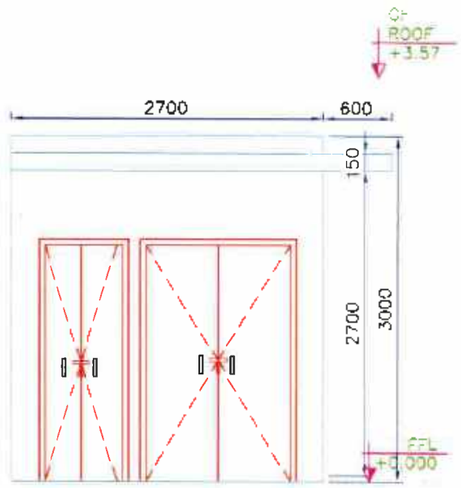

SIDE ELEVATION

SANITARY WARE	DESCRIPTION	MAKE	QTY.
WATER CLOSET	FLOOR MOUNTED	MAKE : JOHNSON/JAQUAR/TOTO/HINDWARE PREFERRED MAKE : JOHNSON BATHROOMS PREFERRED MODEL: OMNI SUITE PRADO, (S TRAP:300MM/P TRAP:180MM) MODEL NO.: P5707PW TRAP (DRAIN IN FLOOR) MODEL NO.: P5708PW P TRAP (DRAIN IN WALL) COLOUR: WHITE SIZE: 665x360x730mm	02
WASH BASIN	UNDER COUNTER	MAKE : JOHNSON/JAQUAR/TOTO/HINDWARE PREFERRED MAKE : HINDWARE MODEL: GARNET CATALOGUE NO : 10080 COLOUR: WHITE SIZE: 580X430mm	02
PAPER ROLL HOLDER	WALL MOUNTED	MAKE : PARRYWARE OR EQUIVALENT MODEL NO : APUS SIZE : 132x62x104mm	02
SOAP DISPENSER	WALL MOUNTED	MAKE : CIPLA PLAST OR EQUIVALENT MODEL NO : WALL MOUNT STAINLESS STEEL LOTION PUMP SOAP DISPENSER-800ML SIZE : 158x105x89mm WALL TO PUSH BUTTON	02
2 WAY BIB COCK	FITTING	MAKE: JOHNSON MODEL NAME : 2 IN 1 BIB COCK,SPUN-QUARTER TURN ITEM CODE : T3408C	02
HEALTH FAUCET	FITTING	MAKE : PARRYWARE OR EQUIVALENT MODEL : CRUST COLOUR: CHROME FINISH	02
FLOOR TRAP	FITTING	MAKE : SUPREME OR EQUIVALENT MODEL NO.: NAHANI FLOOR TRAP SIZE :AS PER SITE REQUIREMENT	04
PILLAR COCK	FITTING	MAKE : JOHNSON BATHROOMS OR EQUIVALENT MODEL: SPIRIT PILLAR COCK - QUARTER TURN MODEL NO.: T0201C SIZE: 300x360x695mm	02
ANGLE COCK	FITTING	MAKE: JOHNSON MODEL NAME : ANGLE COCK ITEM CODE : T1610C	02
CONCEALED STOP COCK	WALL MOUNTED	MAKE : JOHNSON MODEL: COMFORT, MODEL NO: T1713C	02
MIRROR	WALL MOUNTED	SAINT GOBAIN GLASS POLISHED WITH SILVER	02
GENTS URINALS	WALL MOUNTED	JOHNSON MAKE MODEL: KITO, MODEL NO: P2719PW COLOUR: WHITE, SIZE: 390x3900x610mm	02
PAPER HOLDER	WALL MOUNTED	MAKE: EURONICS MODEL:PLASTIC PAPER TOWEL DISPENSER (EP23) TISSUE PAPER DISPENSER	02

LEGEND:

- 2 WAY BIB COCK HEALTH+ FAUCET
- SOAP DISPENSER
- FLOOR TRAP
- MIRROR
- PAPER HOLDER
- SEWAGE LINE
- WASTE WATER LINE
- WATER SUPPLY LINE

ISSUE FOR CONSTRUCTION

CLIENT : SHELL INDIA MARKETS PVT. LTD.

APPROVED BY SHELL

EPCM CONSULTANT : MEINHARDT
Empowering Safety to the Frontline
Meinhardt EPCM India Pvt Ltd
ITC Green Centre
No. 18, Banaswadi Main Road,
North Tower, 4th floor (West Wing)
Maruthiseva Nagar Bangalore- 560 005

NO	DATE	DRAWN BY	CHECKED BY	REVIEWED BY	APPROVED BY	AMENDMENT
0	AS PER TRANSMITTAL	PV	LA	SSK	JC	ISSUED FOR APPROVAL

PROJECT : SHELL RETAIL NETWORK DEVELOPMENT PRAHLADINAGAR - AHMEDABAD

DRAWING TITLE : DETAILS OF TOILET LAYOUT - PLUMBING LAYOUT, TOILET FITTINGS AND ELEVATION (SHEET 02 OF 02)

SCALE :	PROJECT NO. :	DRAWING NO. :	REV :
AS SHOWN	-	KASE04-AR-002	0

FRONT ELEVATION

BACK ELEVATION

RIGHTSIDE ELEVATION

LEFTSIDE ELEVATION

Architectural Drawings

SAMAN POS India Private Limited

Logos Office Container Plan 40'x16'

LOGOS

Project	logos india
Date	Nov, 2019
Drawn by	QUSWA
Checked by	CLIENT
Scale	1 : 25

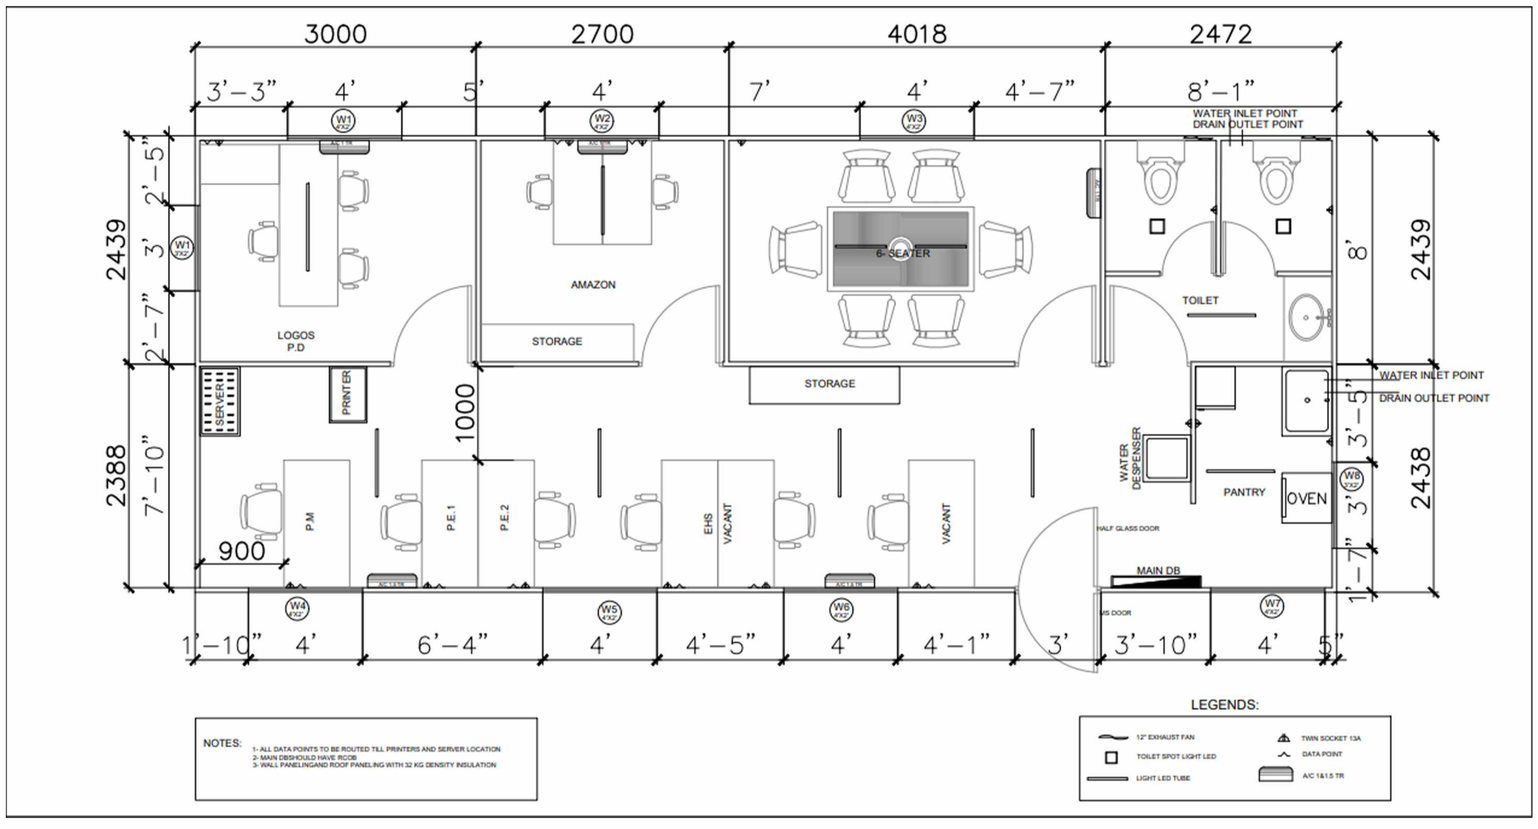

FLOOR PLAN

Architectural Drawings	SAMAN POS India Private Limited Logos Office Container Plan 40'x16'	LOGOS	
		Project	logos india
		Date	Nov, 2019
		Drawn by	QUSWA
		Checked by	CLIENT
		Scale	1 : 25

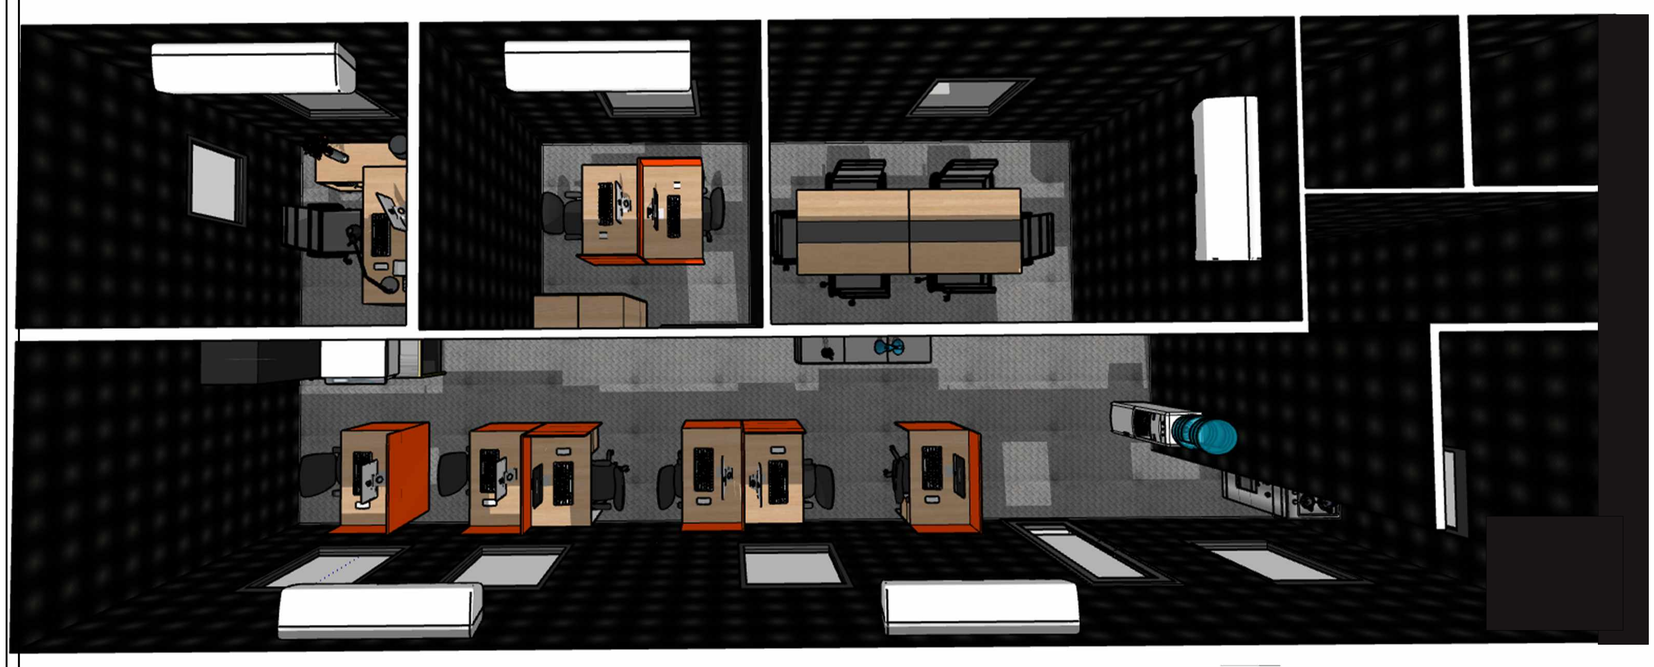

TOP VIEW

Architectural Drawings	SAMAN POS India Private Limited Logos Office Container Plan 40'x16'	LOGOS	
		Project	logos india
		Date	Nov, 2019
		Drawn by	QUSWA
		Checked by	CLIENT
		Scale	1 : 25

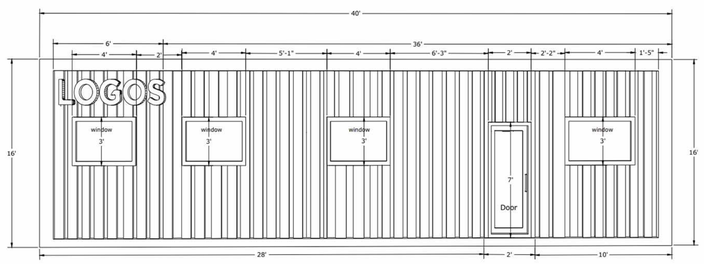

FRONT ELEVATION

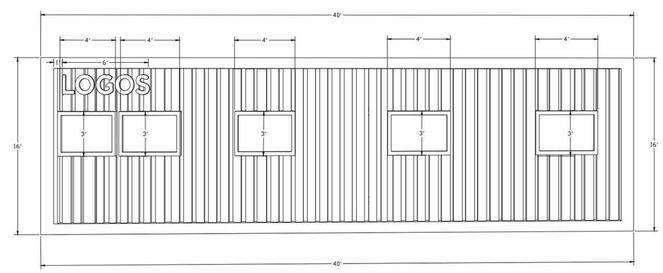

BACK ELEVATION

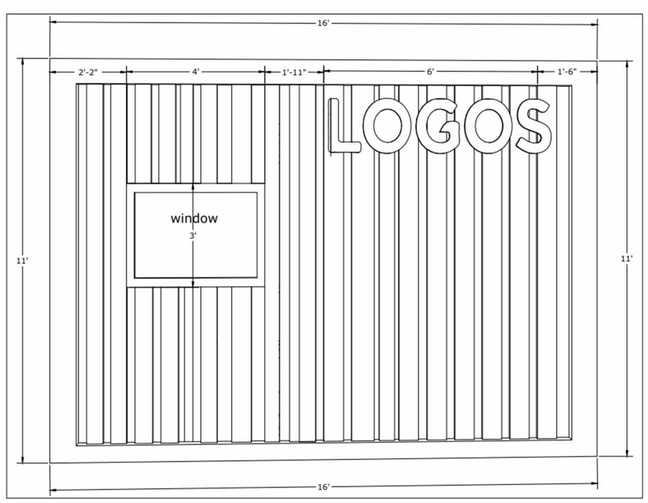

RIGHTSIDE ELEVATION

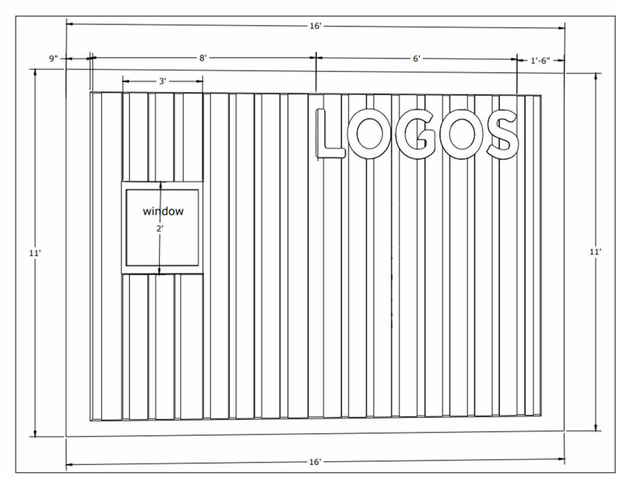

LEFTSIDE ELEVATION

Architectural Drawings

SAMAN POS India Private Limited

Logos Office Container Plan 40'x16'

LOGOS

Project	logos india		
Date	Nov, 2019		
Drawn by	QUSWA		
Checked by	CLIENT	Scale	1 : 25

Name	Width	Depth	Height	Visible
Bath	5'4"	2'5"	1'10½"	x
Toilet unit	1'3¾"	2'7½"	2'0½"	x
Open door	2'	1'5⅞"	6'10"	x
Washbasin	1'10"	1'6½"	3'2"	x
Open door	2'6"	1'10¼"	6'10"	x
Bed	6'	6'4"	1'8¾"	x
Wardrobe	3'3½"	1'9¼"	5'5"	x
Kitchen cabinet	1'11½"	2'1"	2'9½"	x
Sink	2'11¼"	2'1"	3'5¾"	x
Sofa	4'10"	2'10¼"	2'10¼"	x
Square table	3'9"	3'9"	2'5"	x
Open door	2'	1'5⅞"	6'10"	x
Slider window	4'4"	0'3¼"	4'4"	x
Round window	1'11⅞"	0'3"	1'11⅞"	x
Open door	3'	2'2¾"	6'10"	x
Slider window	4'4"	0'3¼"	4'4"	x
Slider window	4'4"	0'3¼"	4'4"	x
Slider window	4'4"	0'3¼"	4'4"	x
Open door	2'	1'5⅞"	6'10"	x

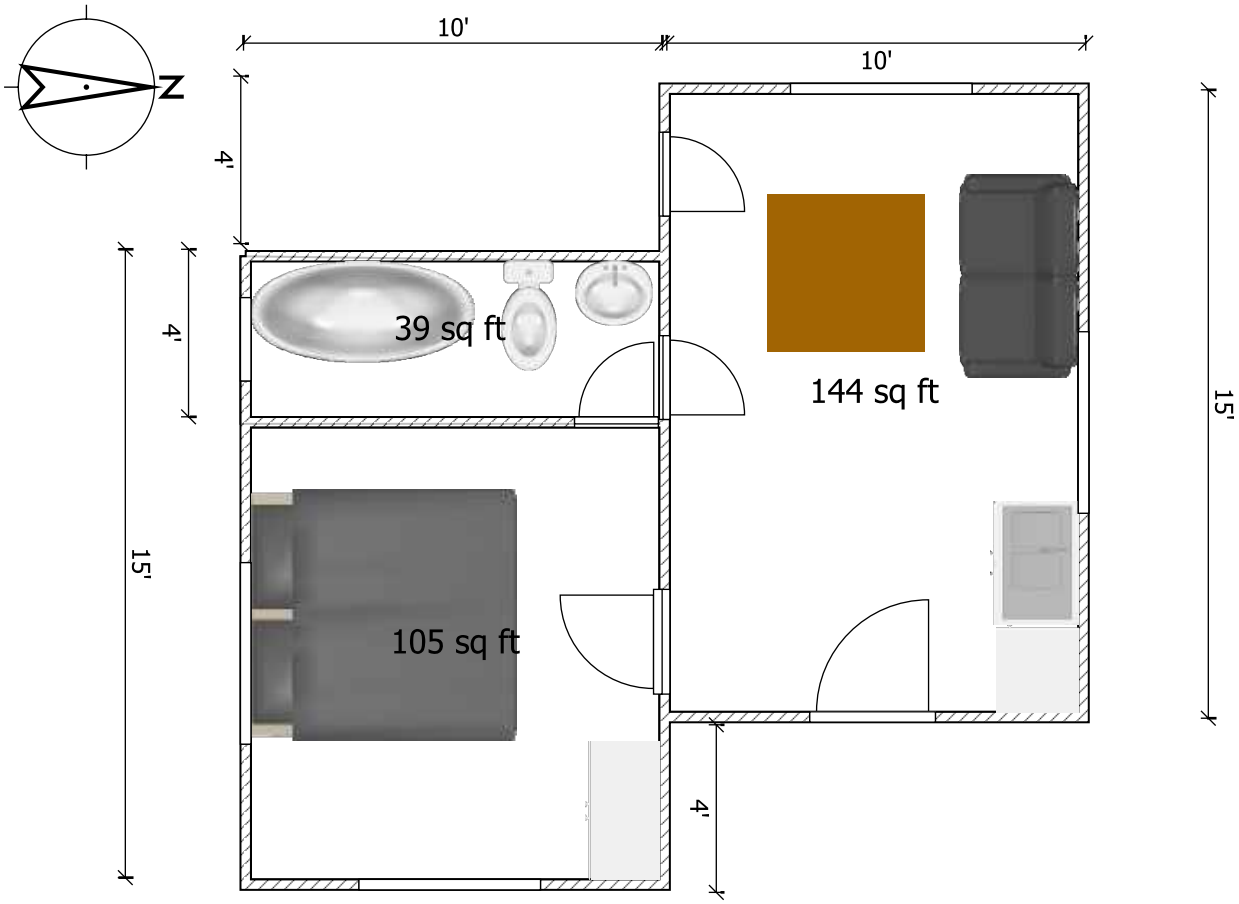
N
10'
10'
4'
4'
15'
15'
4'
39 sq ft
144 sq ft
105 sq ft

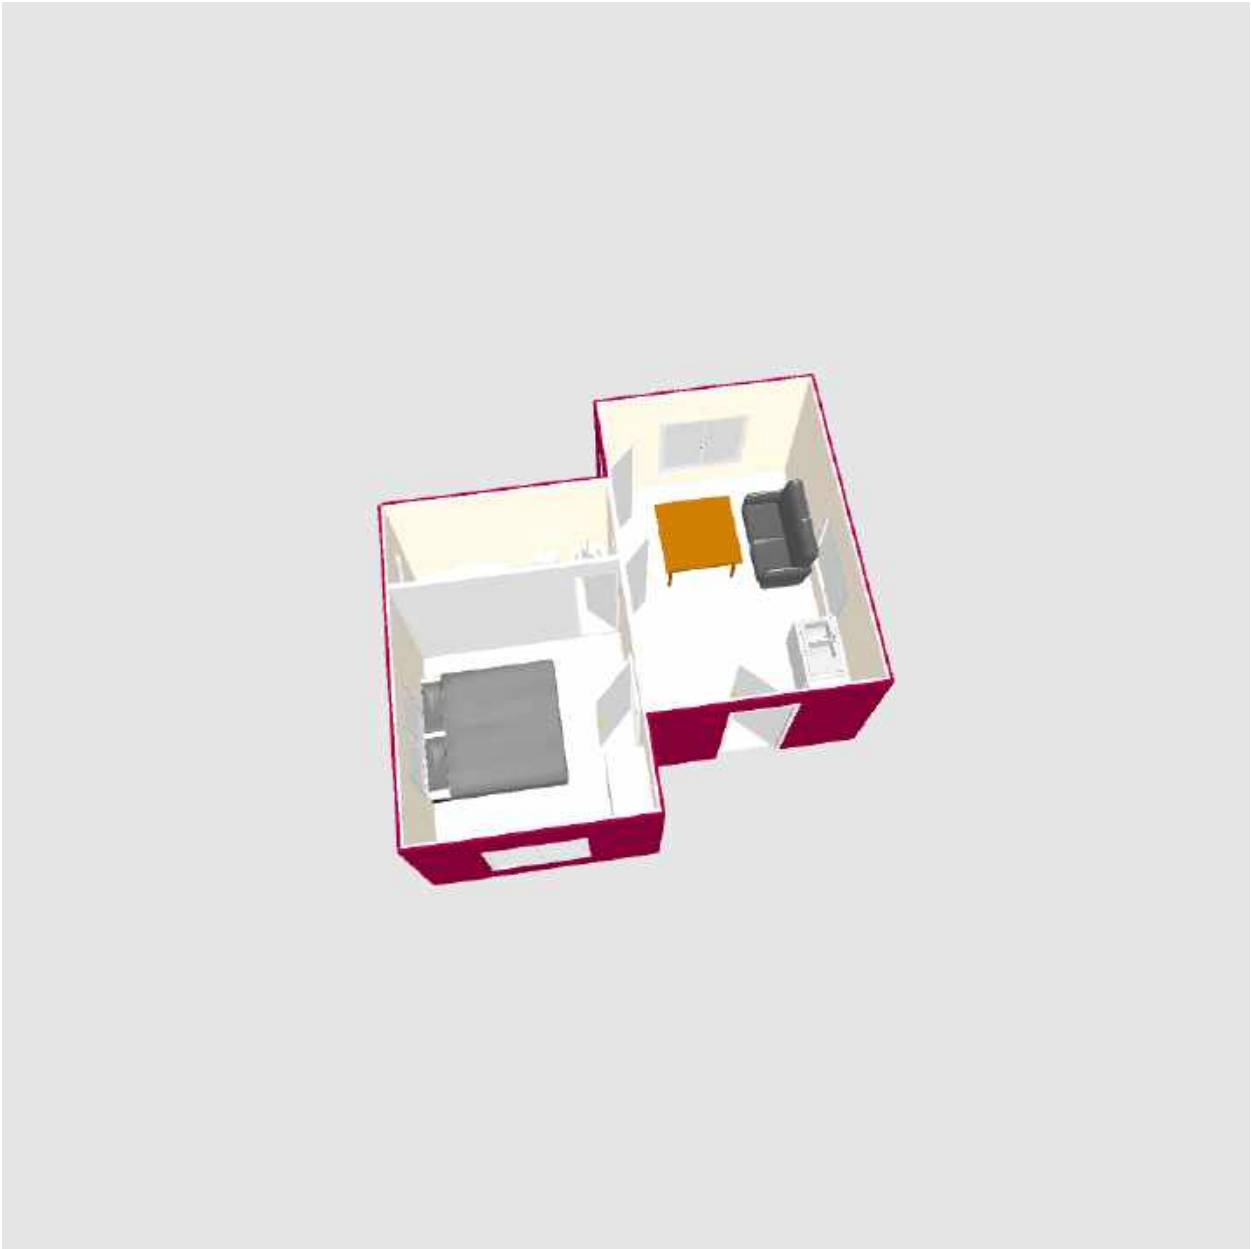

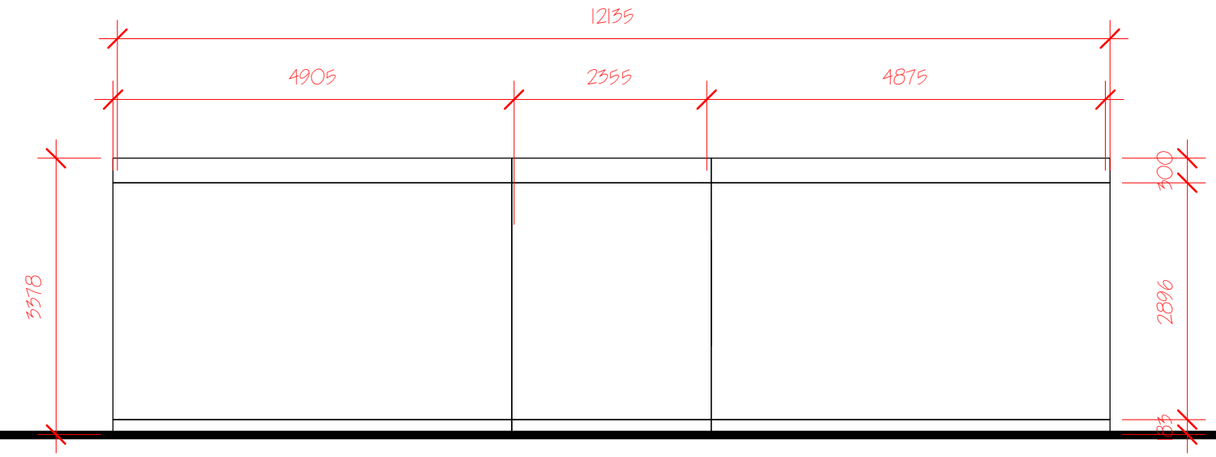

1 BACK ELEVATION

1 : 75

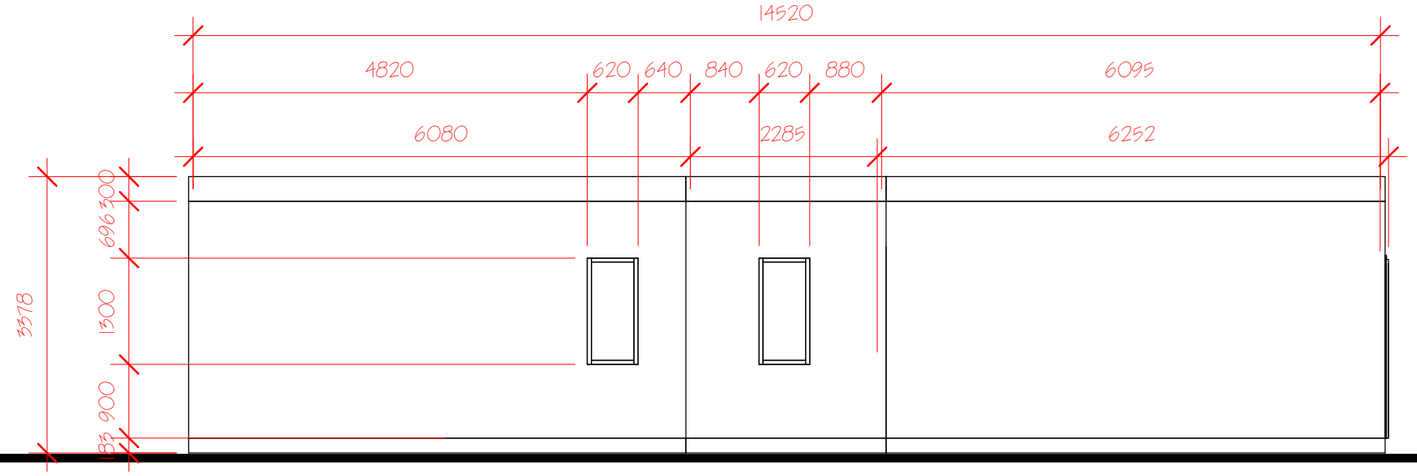

2 LEFT ELEVATION

1 : 75

Architectural Drawings

SAMAN Pos India Private Limited

Container House Plans

MADISON

Project number	15	CONT15	
Date	Nov, 2019		
Drawn by	ARCHREVO STUDIO		
Checked by	CLIENT	Scale	1 : 75

17-Nov-19 7:34:38 AM

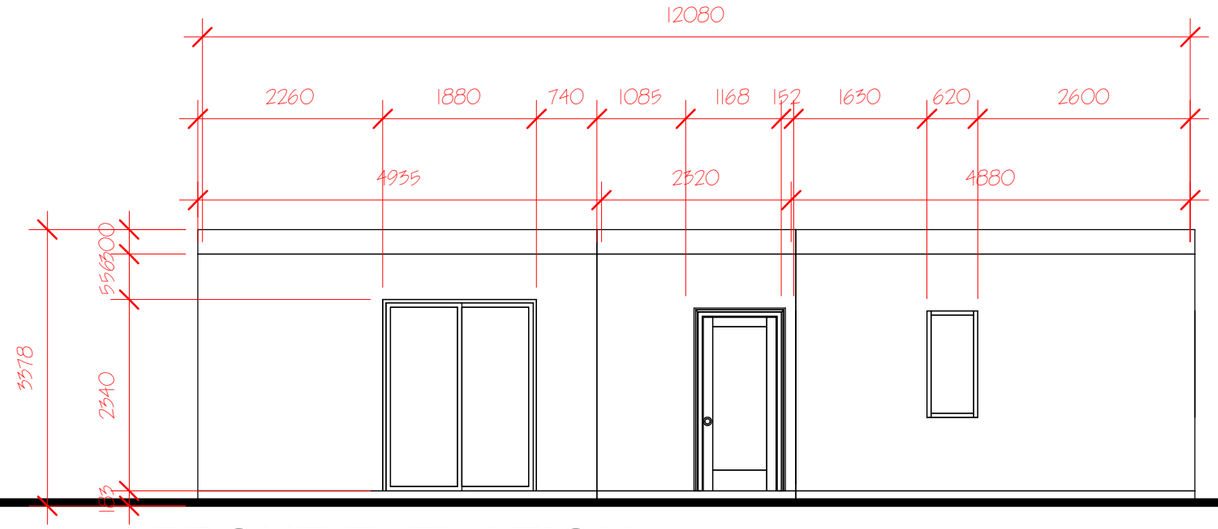

1 FRONT ELEVATION

1 : 75

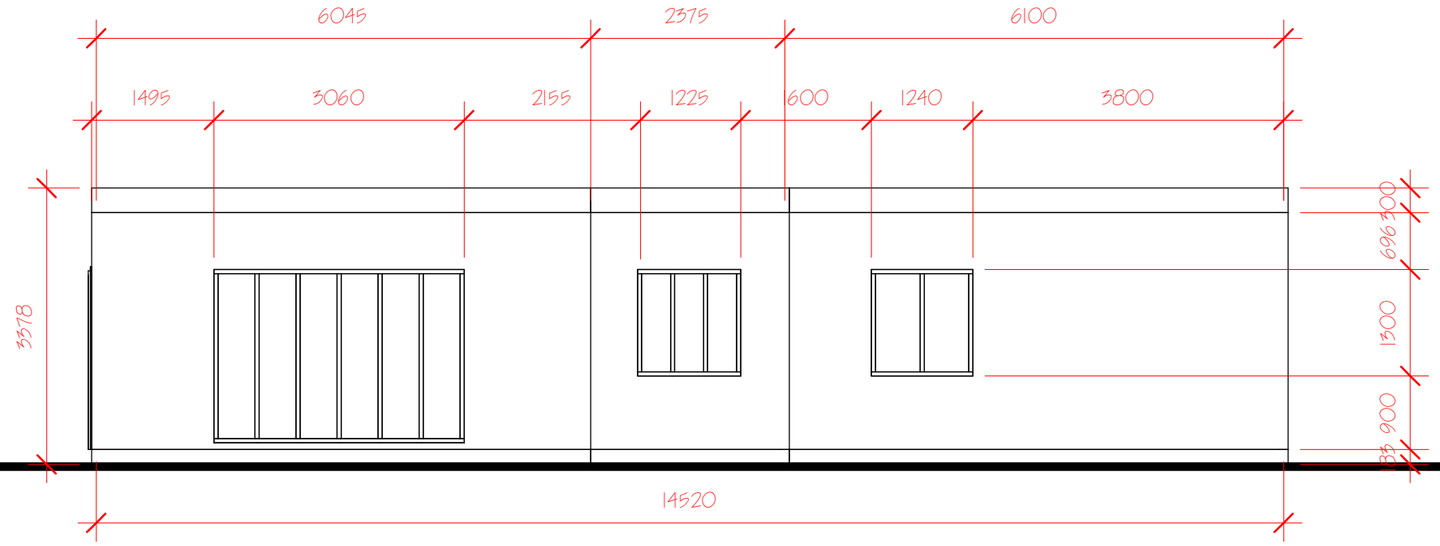

2 RIGHT ELEVATION

1 : 75

Architectural Drawings

SAMAN Pos India Private Limited

Container House Plans

MADISON

Project number	15	CONT 15	
Date	Nov, 2019		
Drawn by	ARCHREVO STUDIO		
Checked by	CLIENT	Scale	1 : 75

17-Nov-19 7:34:39 AM

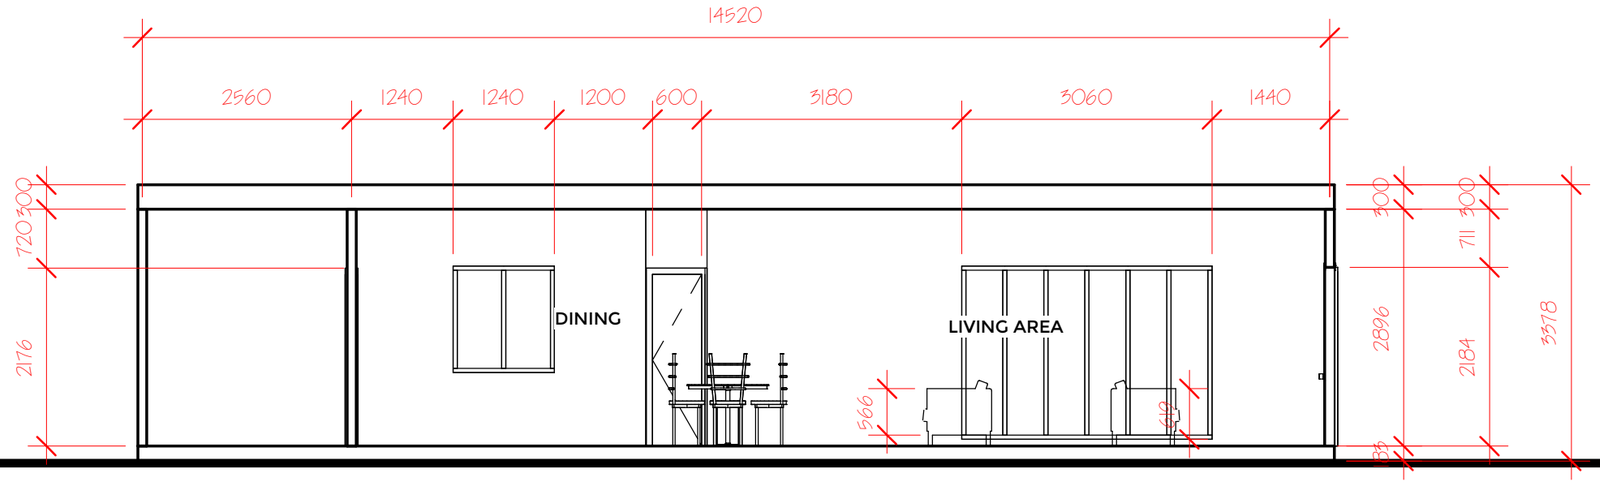

2 Section 1

1 : 75

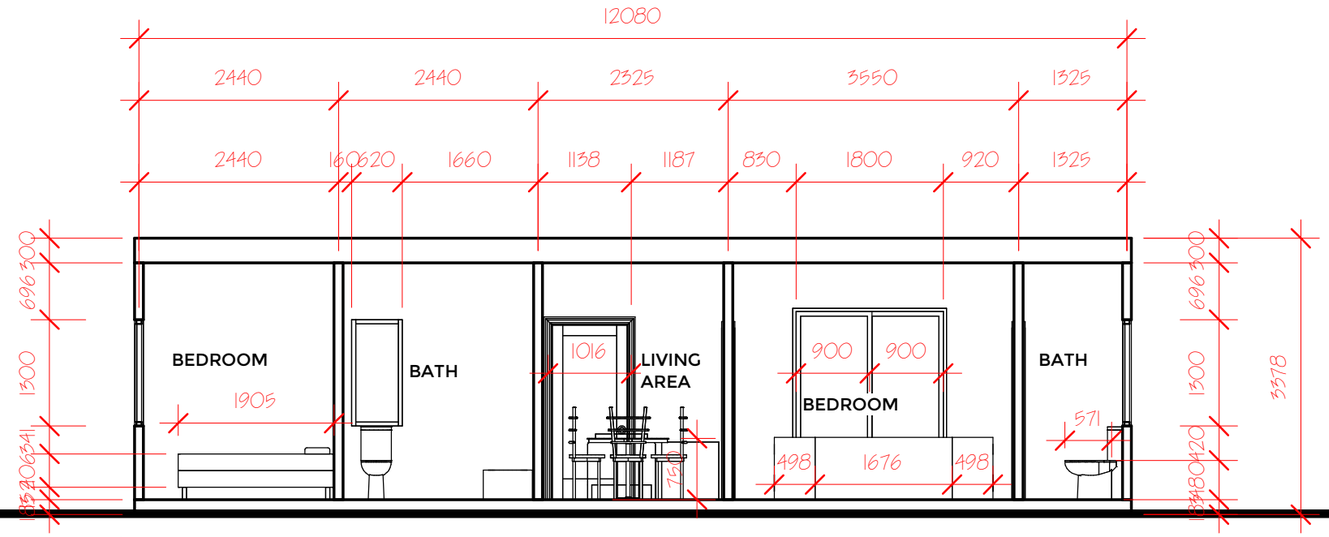

3 Section 2

1 : 75

Architectural Drawings

SAMAN Pos India Private Limited

Container House Plans

MADISON

Project number	15	CONT 15	
Date	Nov, 2019		
Drawn by	ARCHREVO STUDIO		
Checked by	CLIENT	Scale	As indicated

17-Nov-19 7:34:39 AM

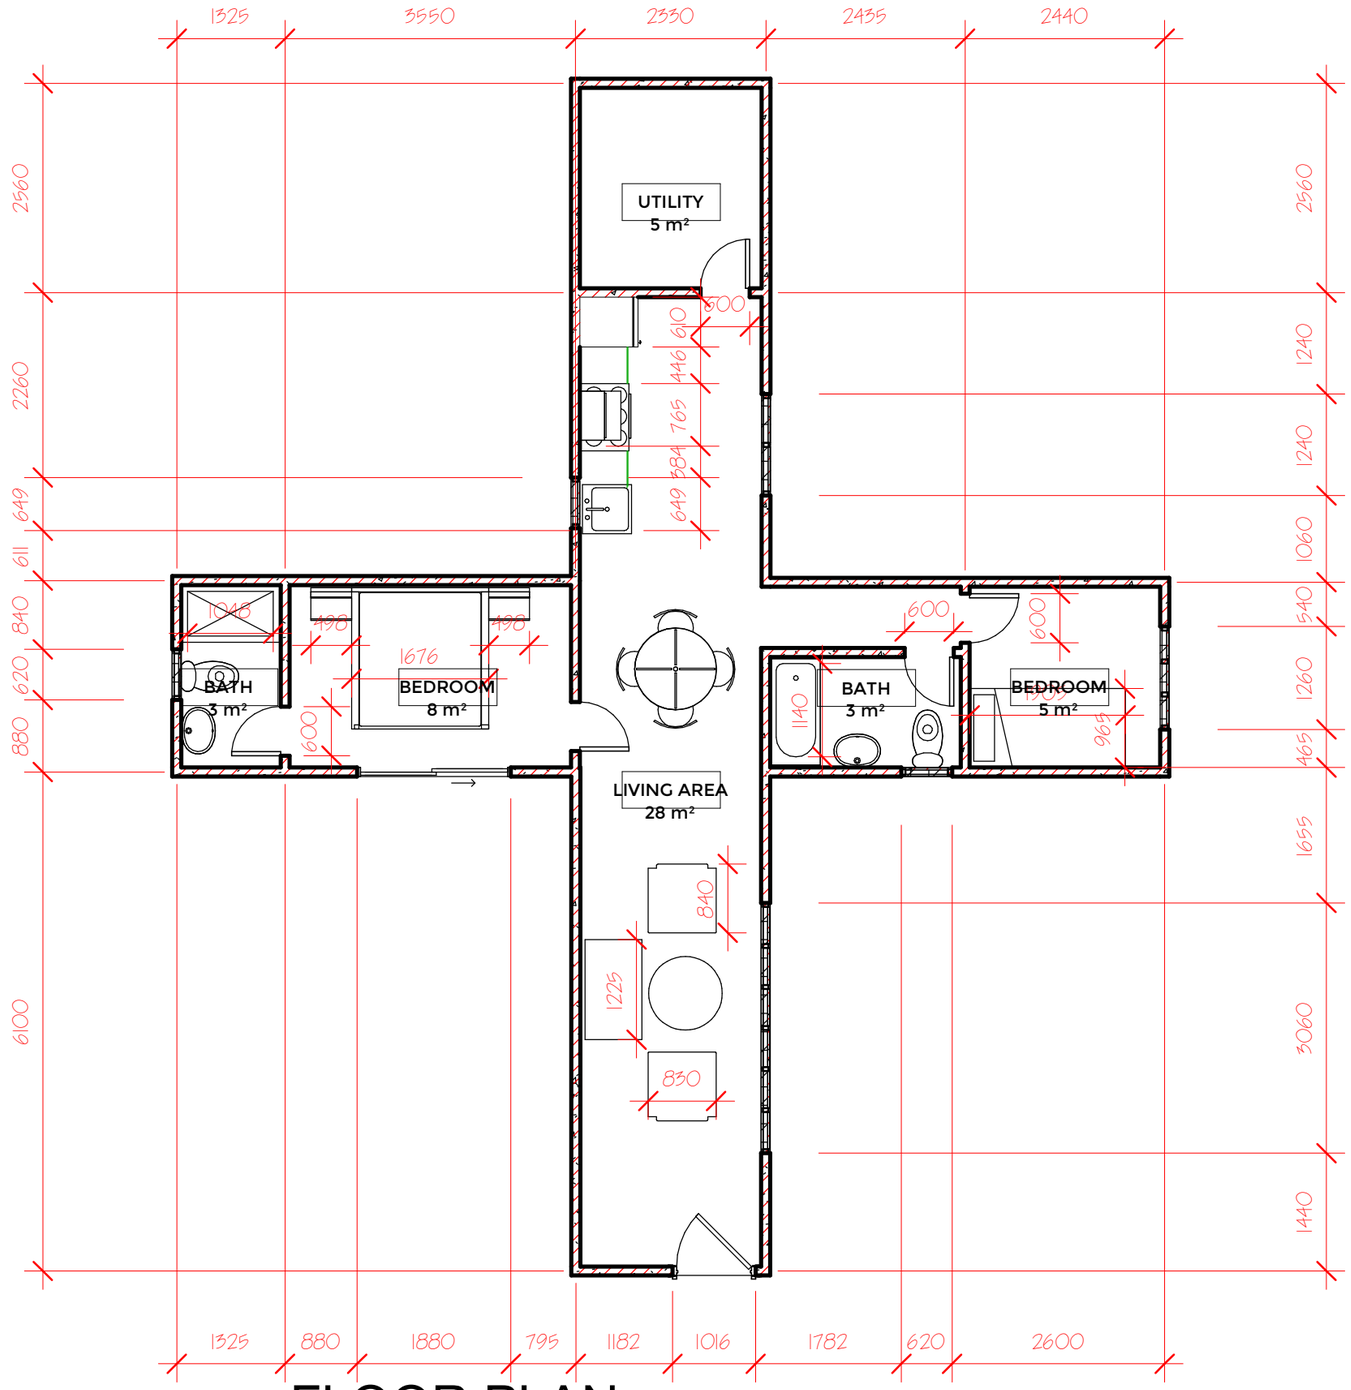

1 FLOOR PLAN

1 : 75

Architectural Drawings

SAMAN Pos India Private Limited

Container House Plans

MADISON

Project number	15	CONT	15
Date	Nov, 2019		
Drawn by	ARCHREVO STUDIO		
Checked by	CLIENT	Scale	1 : 75

17-Nov-19 7:34:39 AM

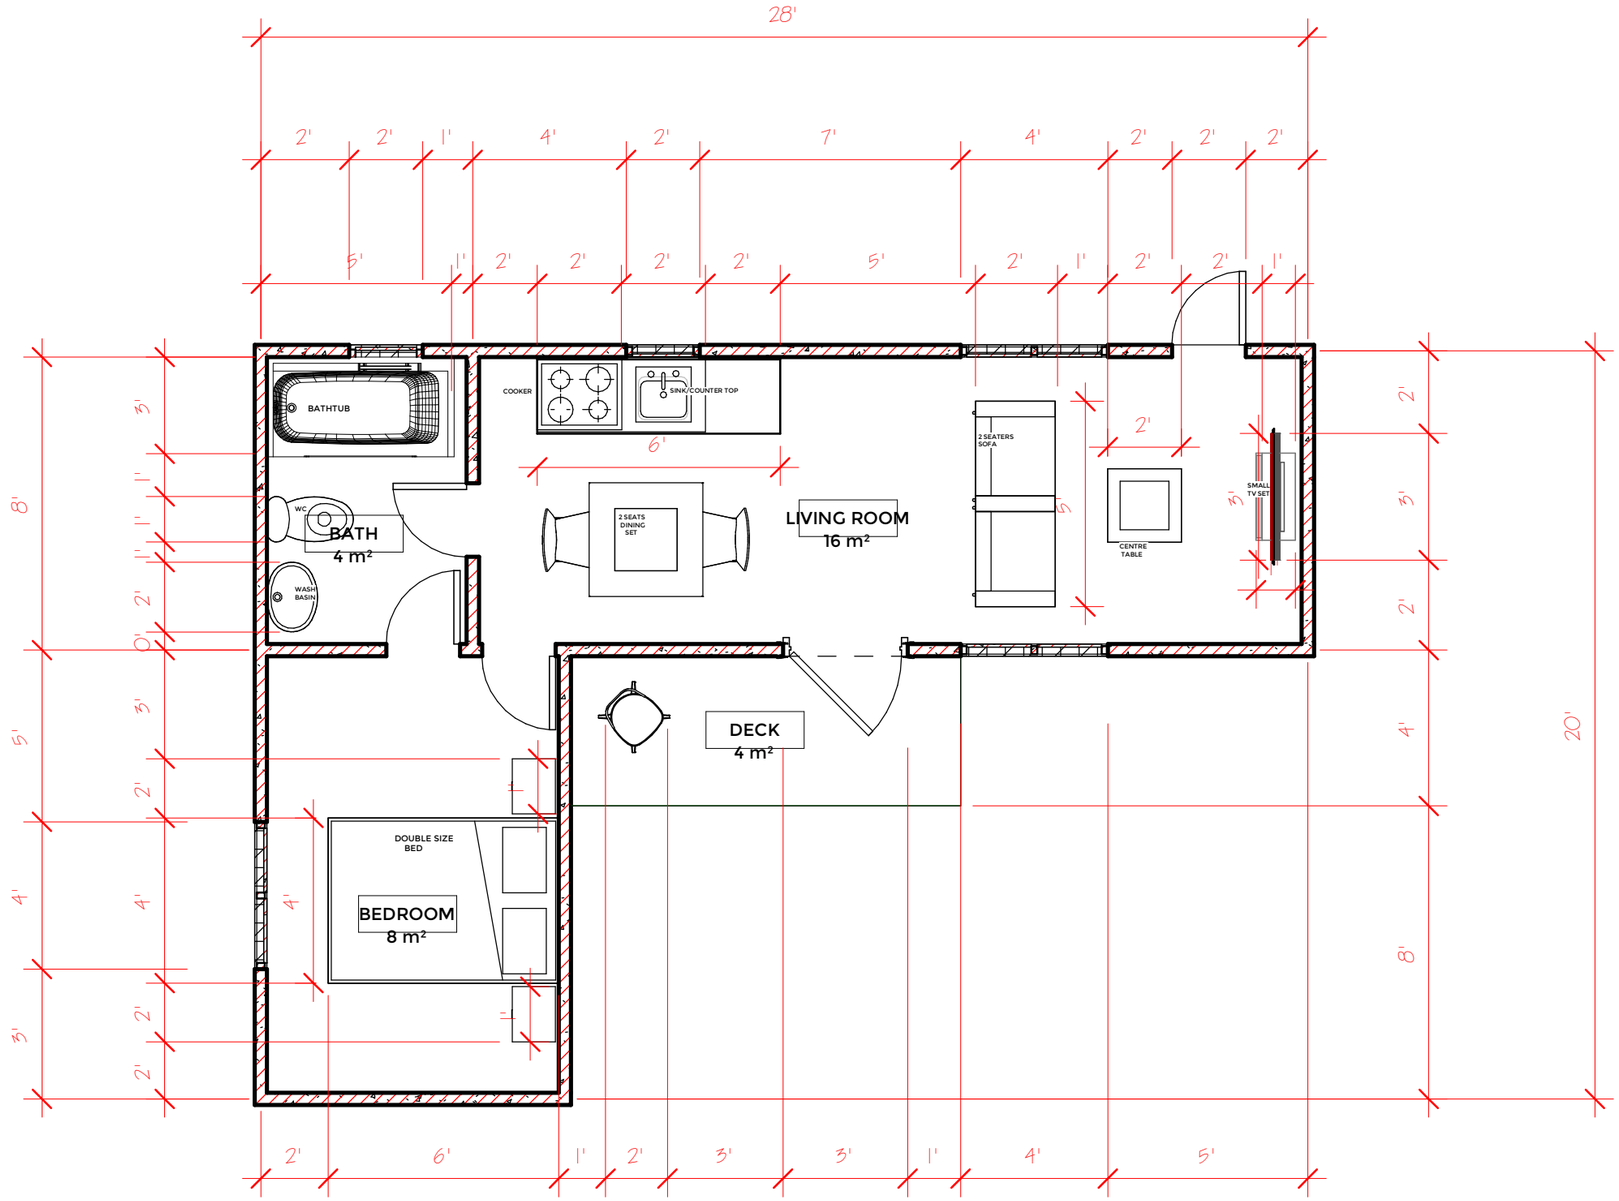

1 FLOOR PLAN

1 : 50

Architectural Drawings

SAMAN Pos India Private Limited

Container House plans

HAYWOOD

Project number	02
Date	Nov, 2019
Drawn by	ARCHREVO STUDIO
Checked by	CLIENT

CONT13

Scale 1 : 50

17-Nov-19 7:50:55 AM

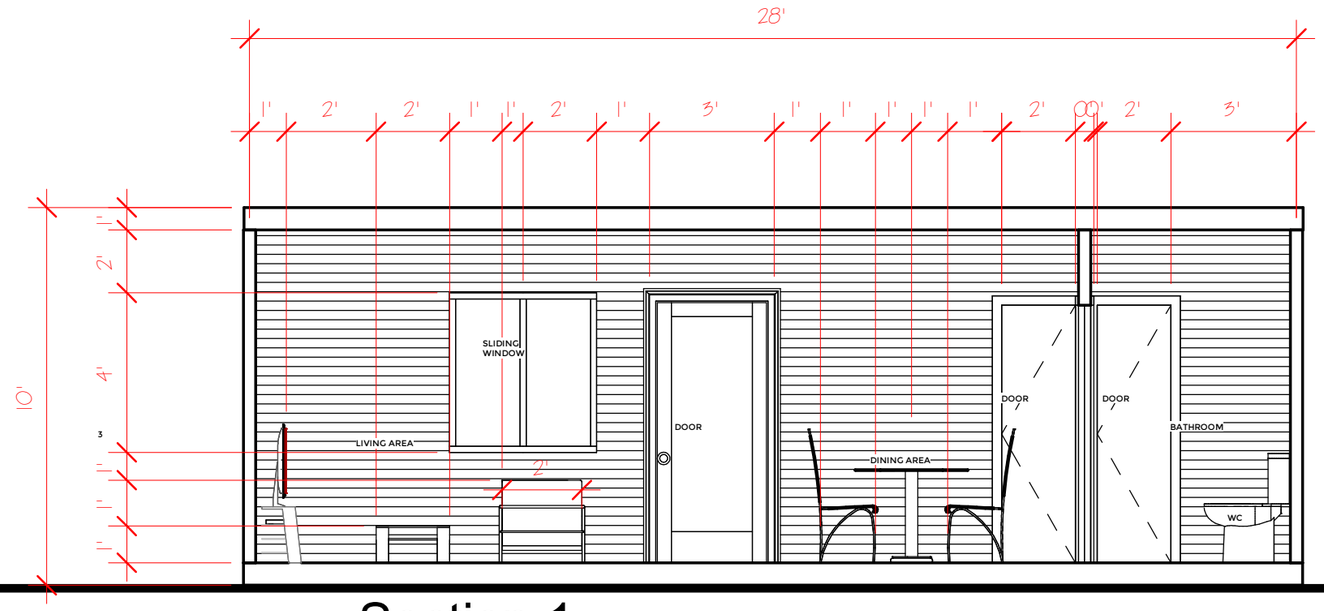

1 Section 1

1 : 50

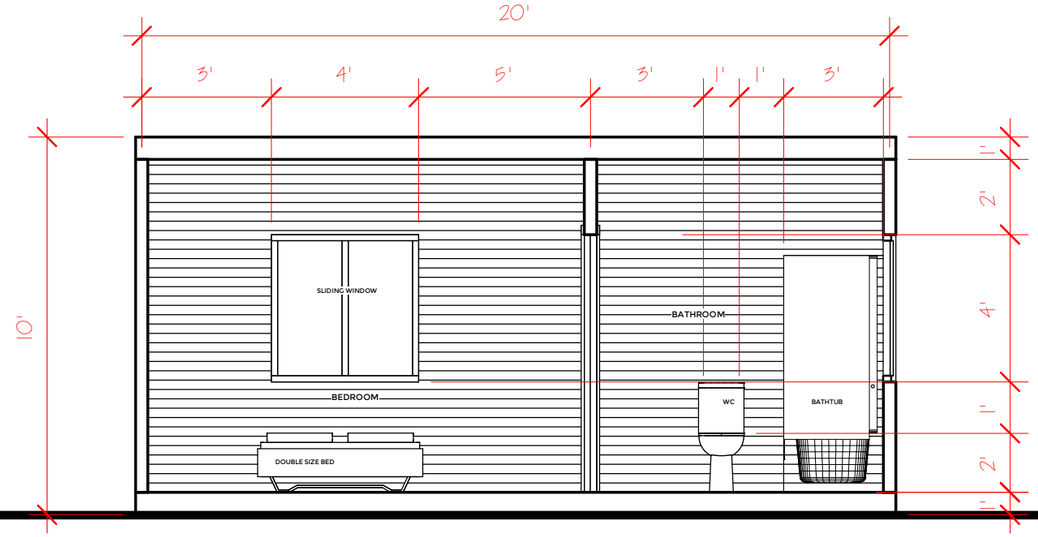

2 Section 2

1 : 50

Architectural Drawings

SAMAN Pos India Private Limited

Container House plans

HAYWOOD

Project number	02	CONT 13	
Date	Nov, 2019		
Drawn by	Author		
Checked by	Checker	Scale	1 : 50

17-Nov-19 7:50:56 AM

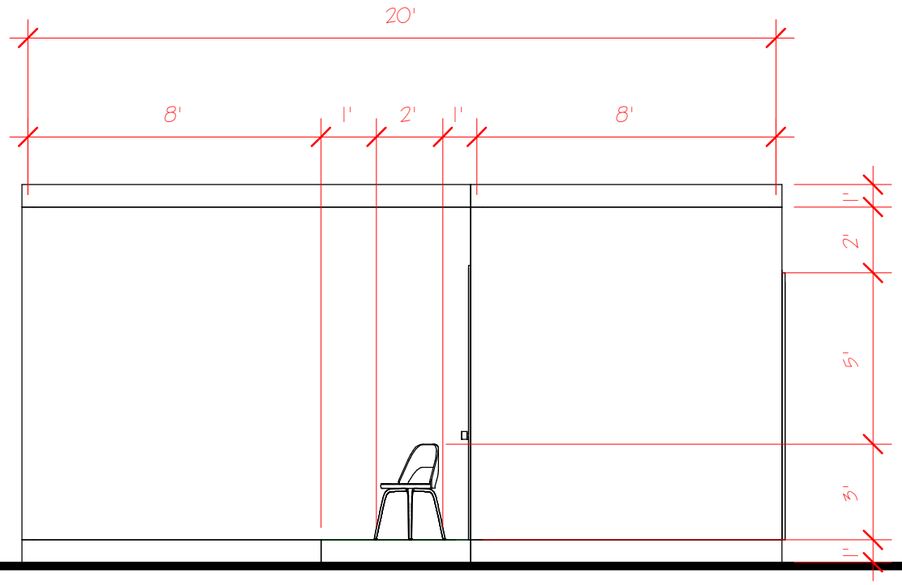

1 RIGHT ELEVATION

1 : 50

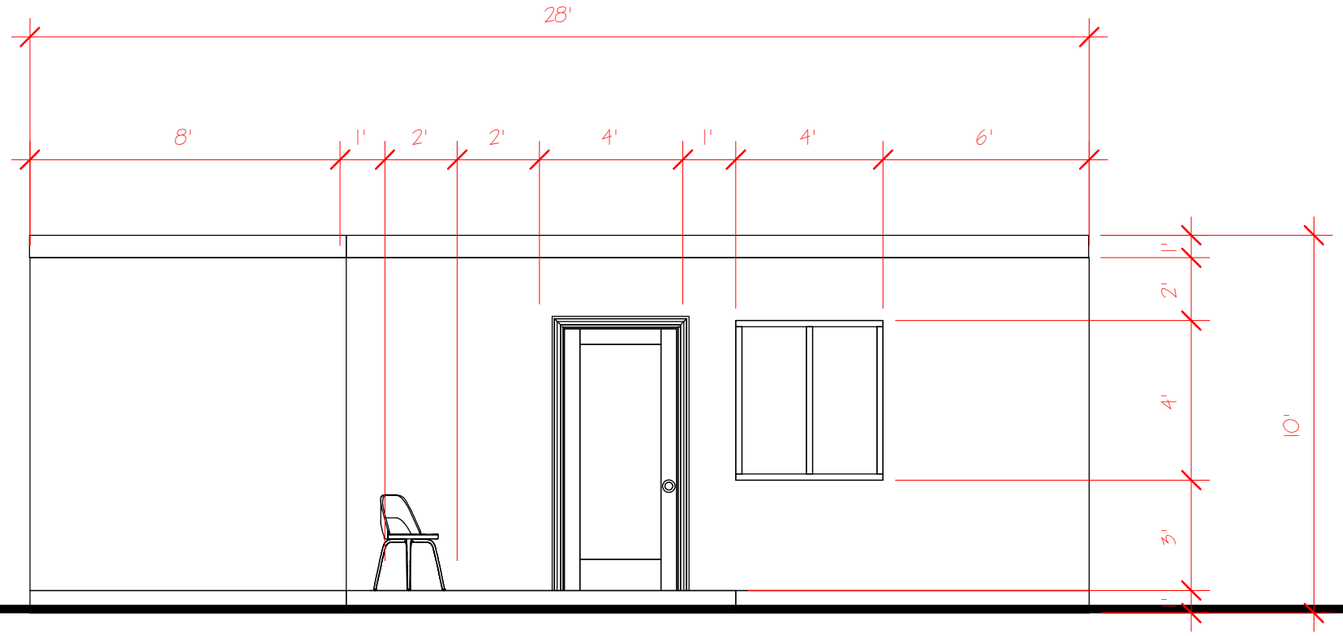

2 FRONT ELEVATION

1 : 50

Architectural Drawings

SAMAN Pos India Private Limited

Container House plans

HAYWOOD

Project number	02
Date	Nov, 2019
Drawn by	ARCHREVO STUDIO
Checked by	CLIENT

CONT 13

Scale 1 : 50

17-Nov-19 7:50:57 AM

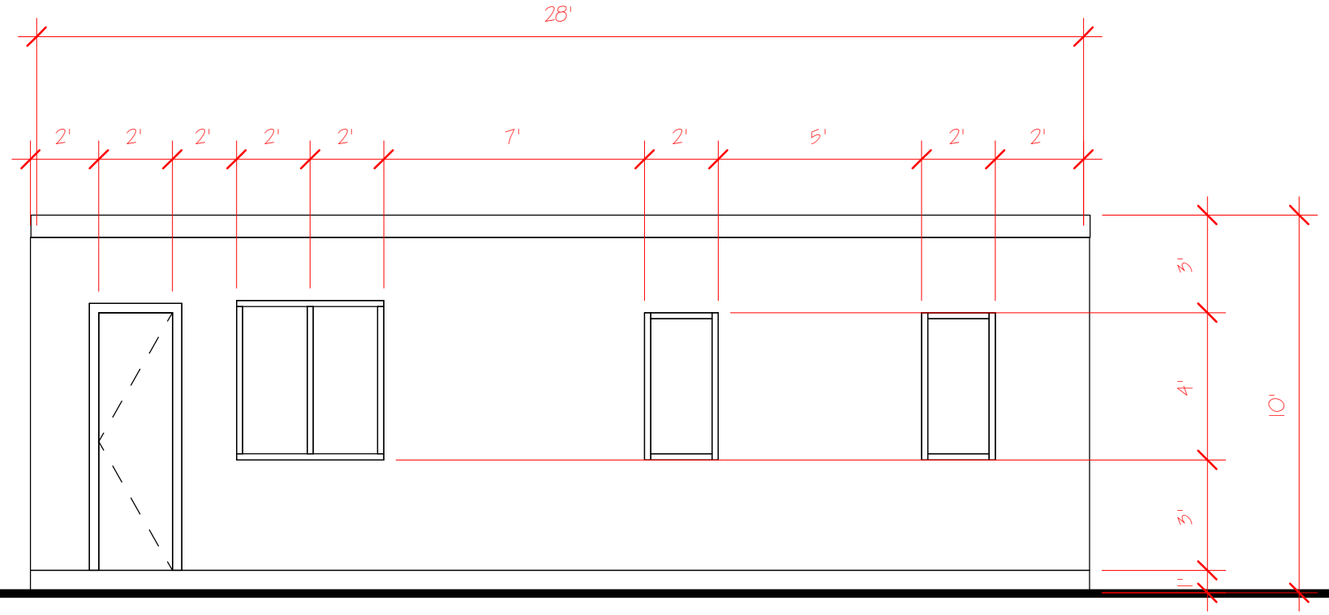

1 BACK ELEVATION

1 : 50

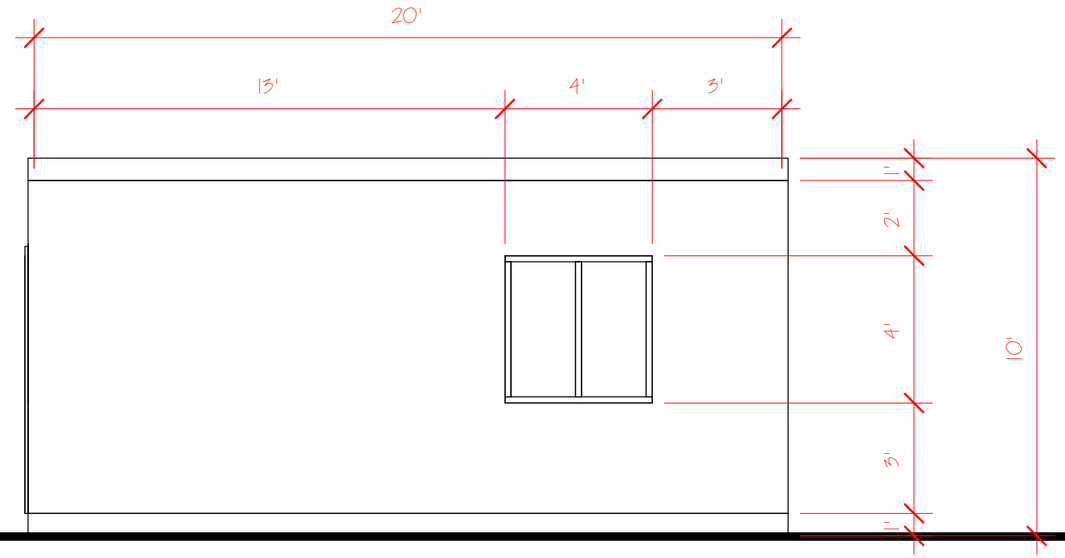

2 LEFT ELEVATION

1 : 50

Architectural Drawings

SAMAN Pos India Private Limited

Container House plans

HAYWOOD

Project number	02	CONT	13
Date	Nov, 2019		
Drawn by	ARCHREVO STUDIO		
Checked by	CLIENT	Scale	1 : 50

17-Nov-19 7:50:57 AM

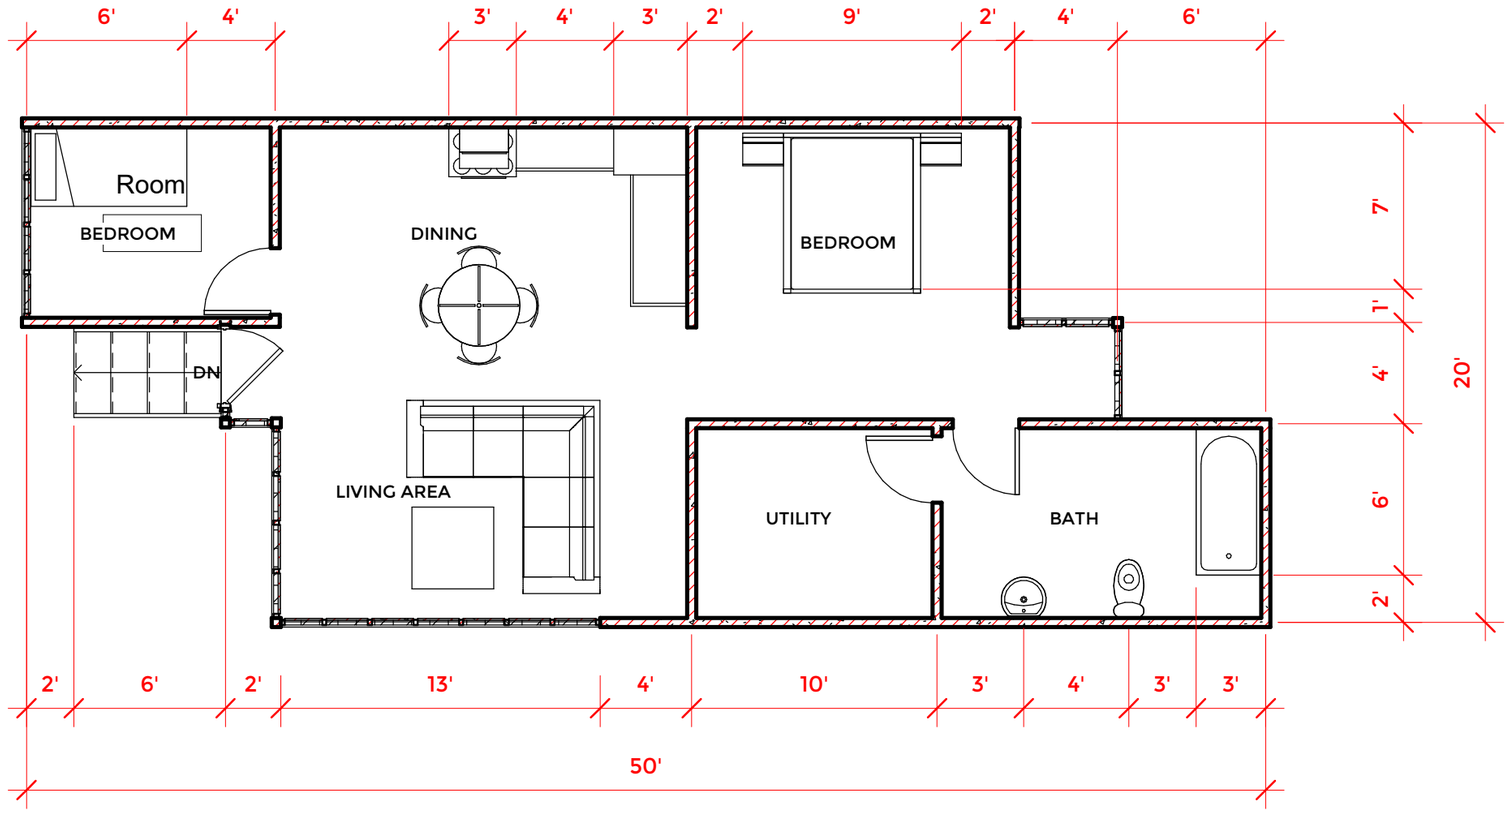

1 FLOOR PLAN

1 : 75

Architectural Drawings

SAMAN Pos India Private Limited

Container House Plans

CHAMPAGNE	
Project number 16	CONT16
Date Nov, 2019	
Drawn by ARCHREVO STUDIO	
Checked by CLIENT	Scale 1 : 75

17-Nov-19 7:29:40 AM

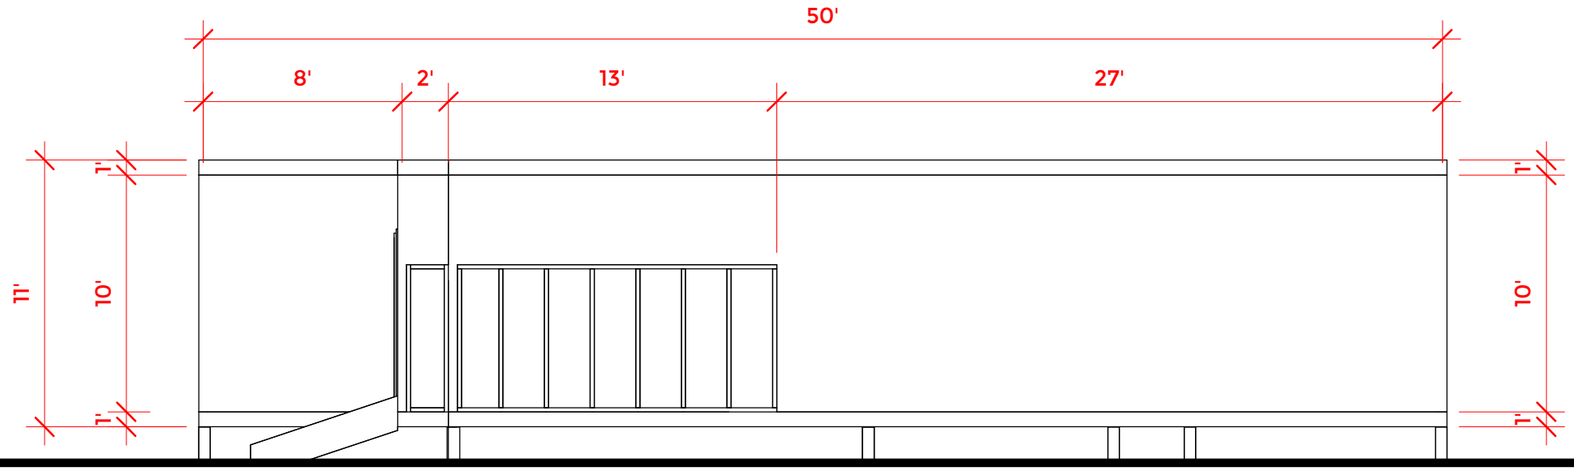

1 FRONT ELEVATION

1 : 75

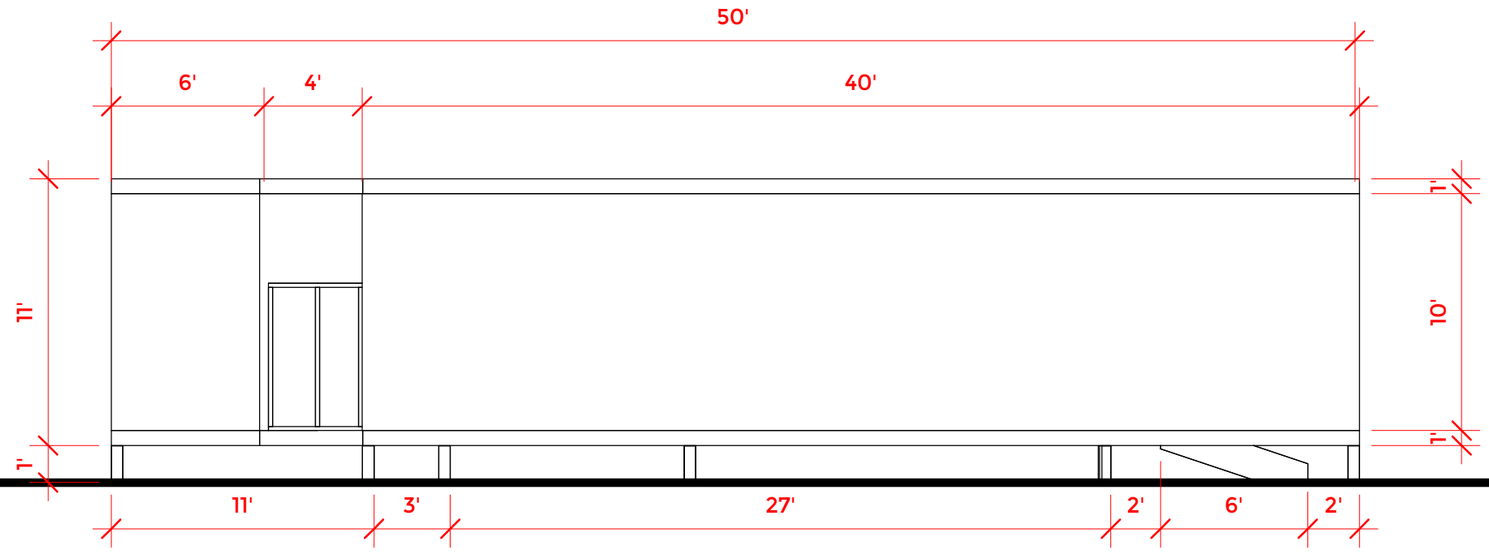

2 BACK ELEVATION

1 : 75

Architectural Drawings

SAMAN Pos India Private Limited

Container House Plans

CHAMPAGNE

Project number	16	CONT 16
Date	Nov, 2019	
Drawn by	ARCHREVO STUDIO	
Checked by	CLIENT	Scale 1 : 75

17-Nov-19 7:29:41 AM

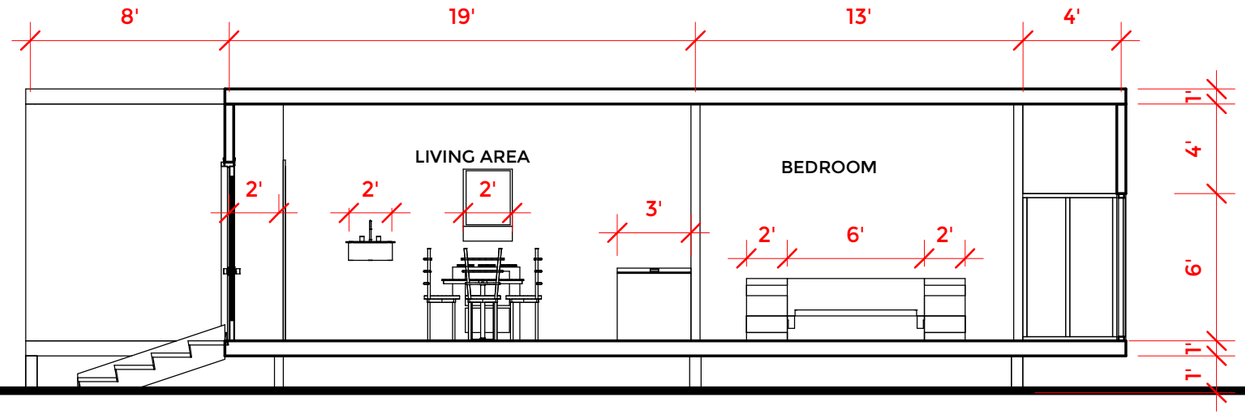

1 Section 1

1 : 75

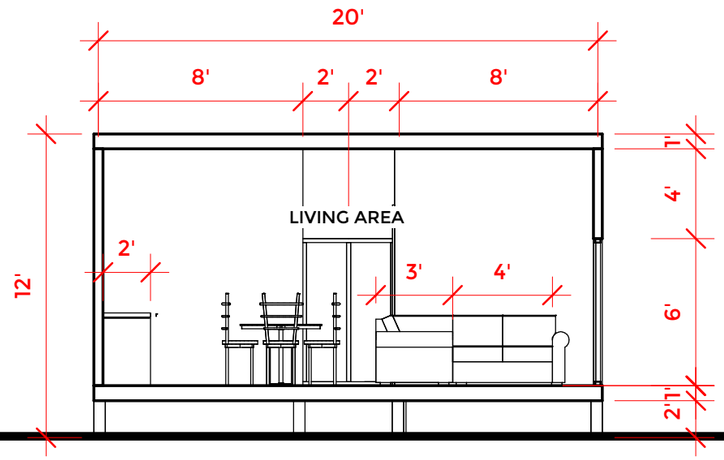

2 Section 2

1 : 75

Architectural Drawings

SAMAN Pos India Private Limited

Container House Plans

CHAMPAGNE

Project number	16	CONT 16
Date	Nov, 2019	
Drawn by	ARCHREVO STUDIO	
Checked by	CLIENT	Scale 1 : 75

17-Nov-19 7:29:41 AM

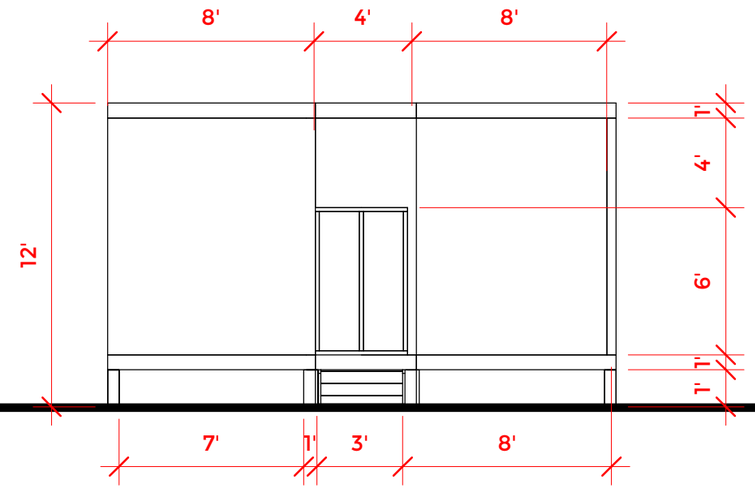

1 RIGHT ELEVATION

1 : 75

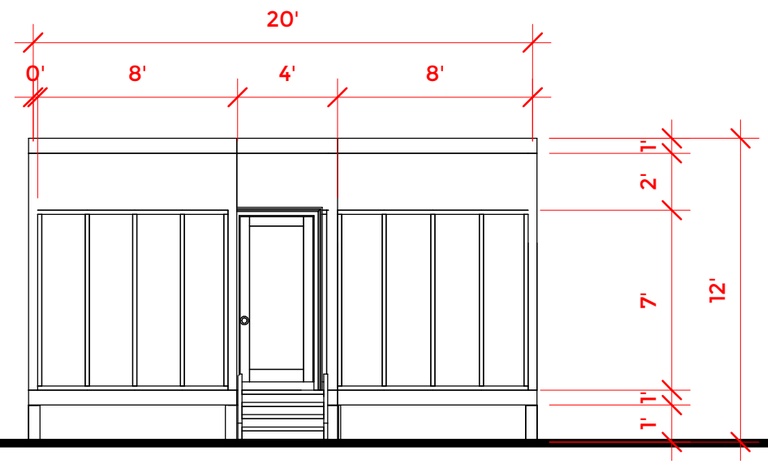

2 LEFT ELEVATION

1 : 75

Architectural Drawings

SAMAN Pos India Private Limited

Container House Plans

CHAMPAGNE

Project number	16	CONT	16
Date	Nov, 2019		
Drawn by	ARCHREVO STUDIO		
Checked by	CLIENT	Scale	1 : 75

17-Nov-19 7:29:41 AM

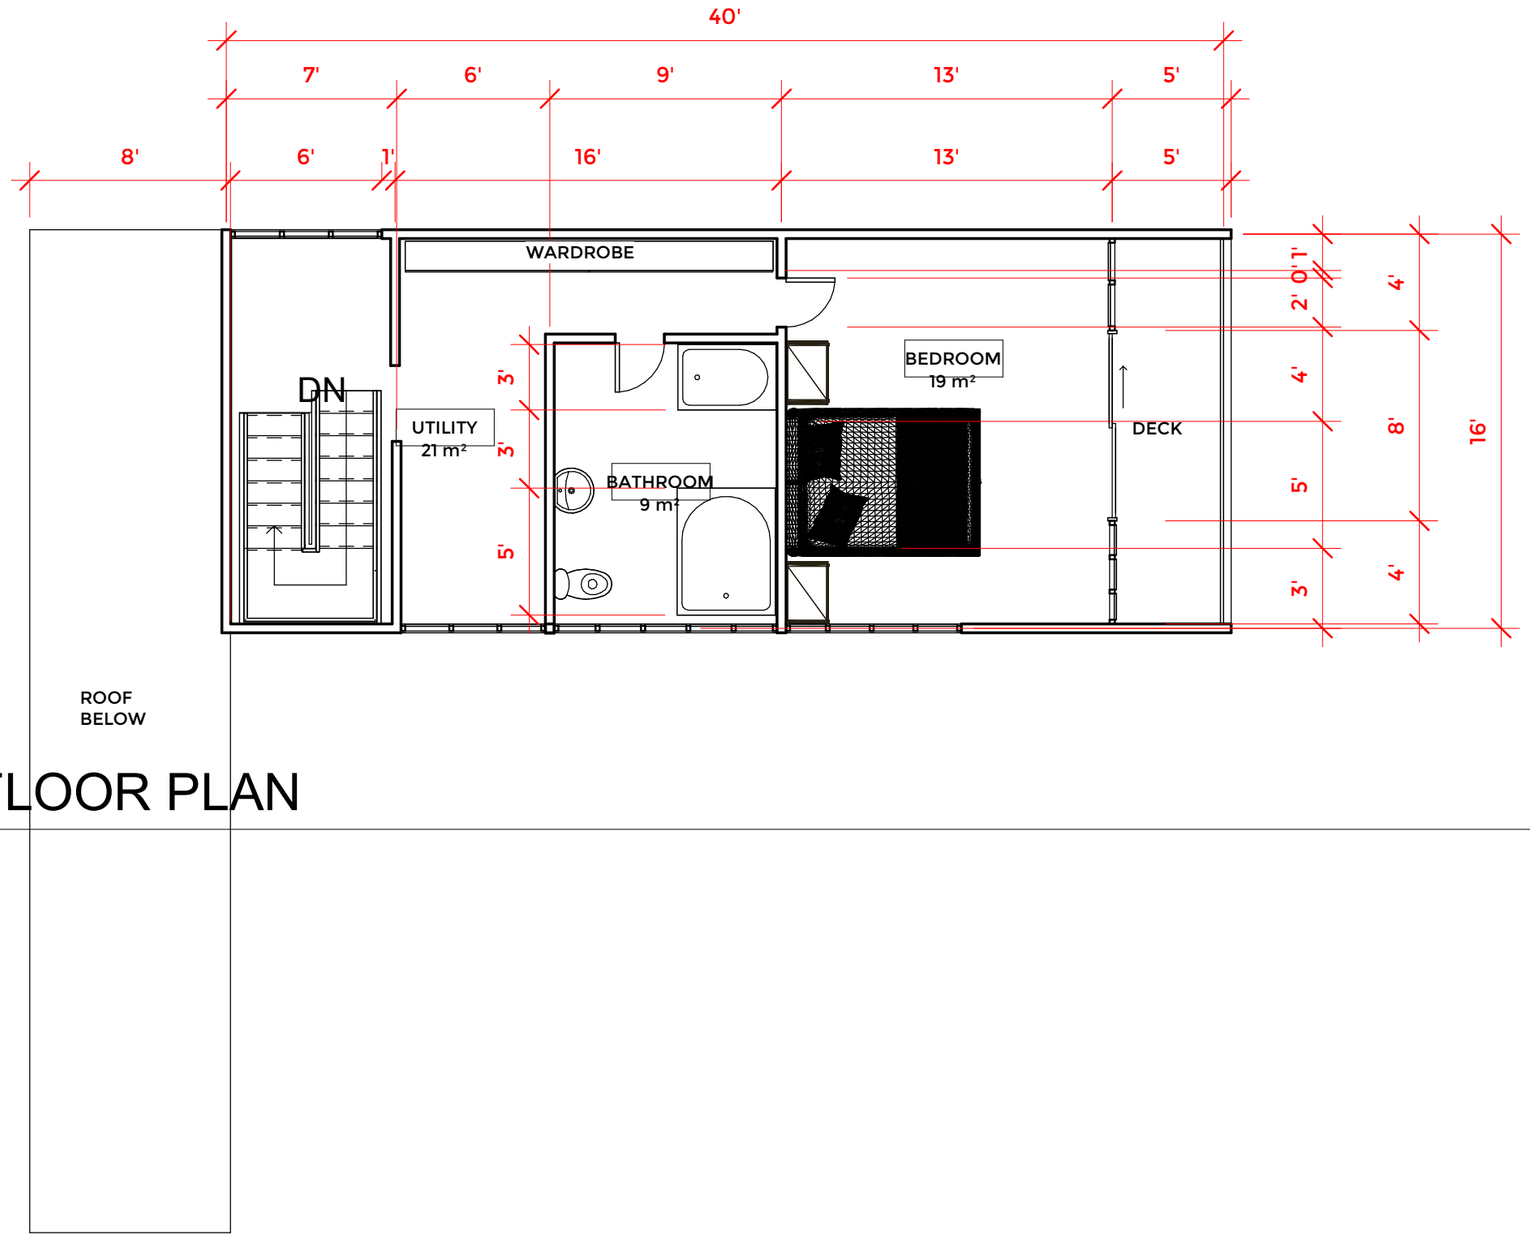

1 FIRSTFLOOR PLAN

1 : 75

Architectural Drawings

SAMAN Pos India Private Limited

Container House Plans

SIERRA

Project number	18	CONT18	
Date	Nov, 2019		
Drawn by	ARCHREVO STUDIO		
Checked by	CLIENT	Scale	1 : 75

17-Nov-19 6:58:50 AM

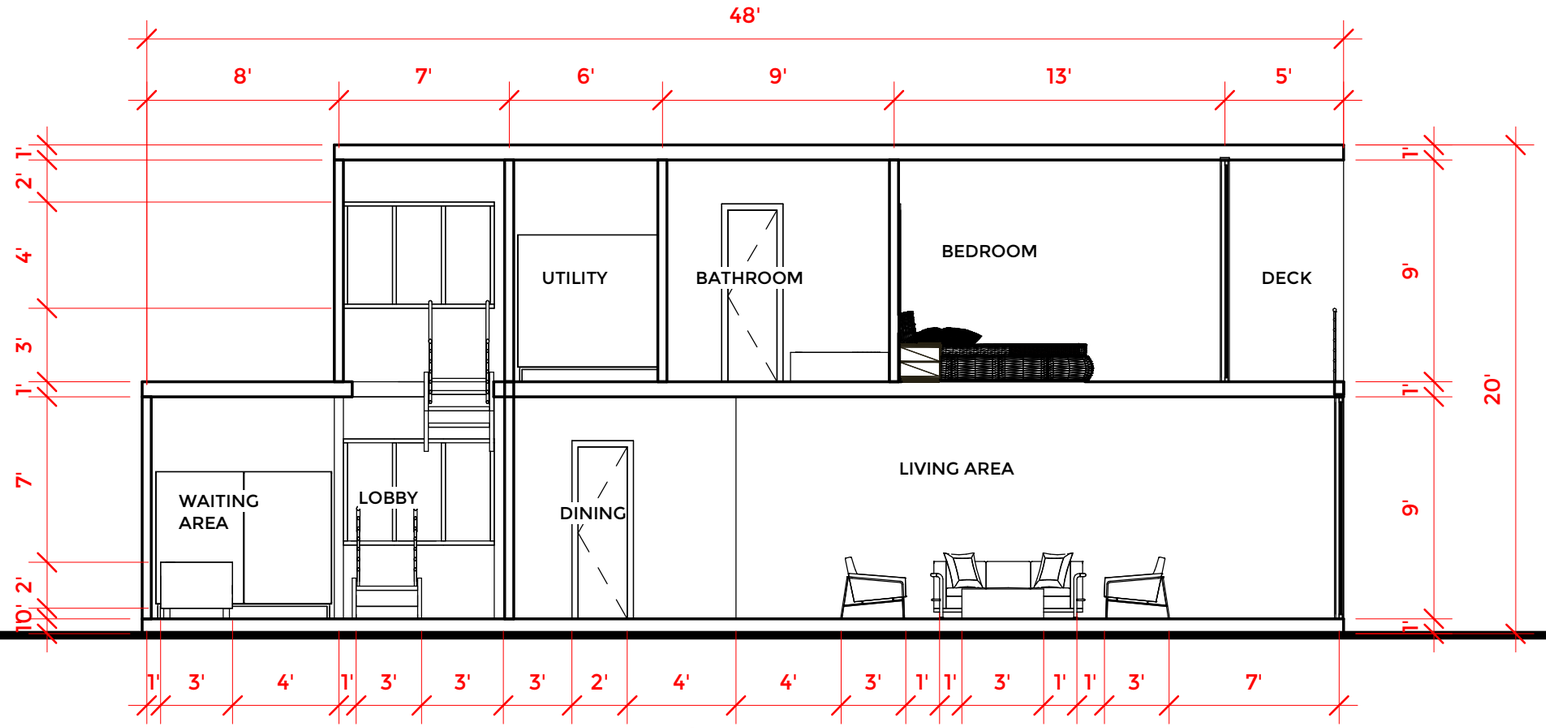

1 Section 1

1 : 75

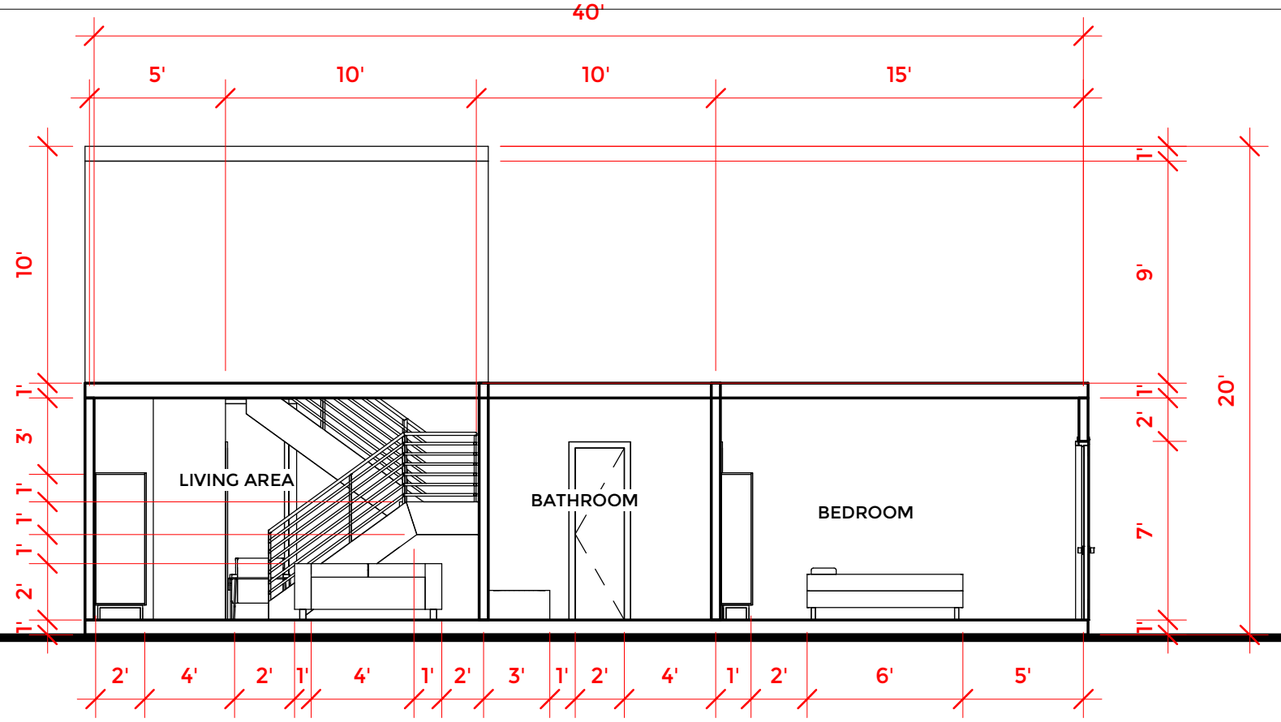

2 Section 2

1 : 75

Architectural Drawings

SAMAN Pos India Private Limited

Container House Plans

SIERRA

Project number	18	CONT 18
Date	Nov, 2019	
Drawn by	ARCHREVO STUDIO	
Checked by	CLIENT	Scale 1 : 75

17-Nov-19 6:58:57 AM

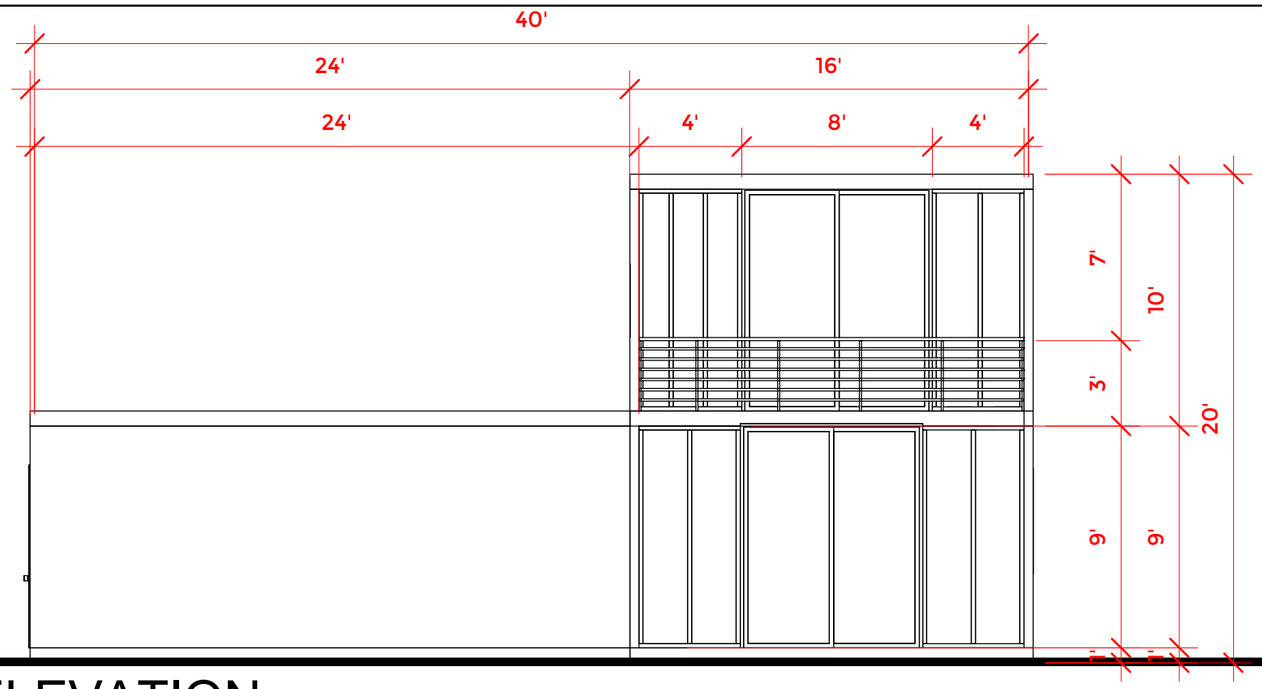

1 RIGHT ELEVATION

1 : 75

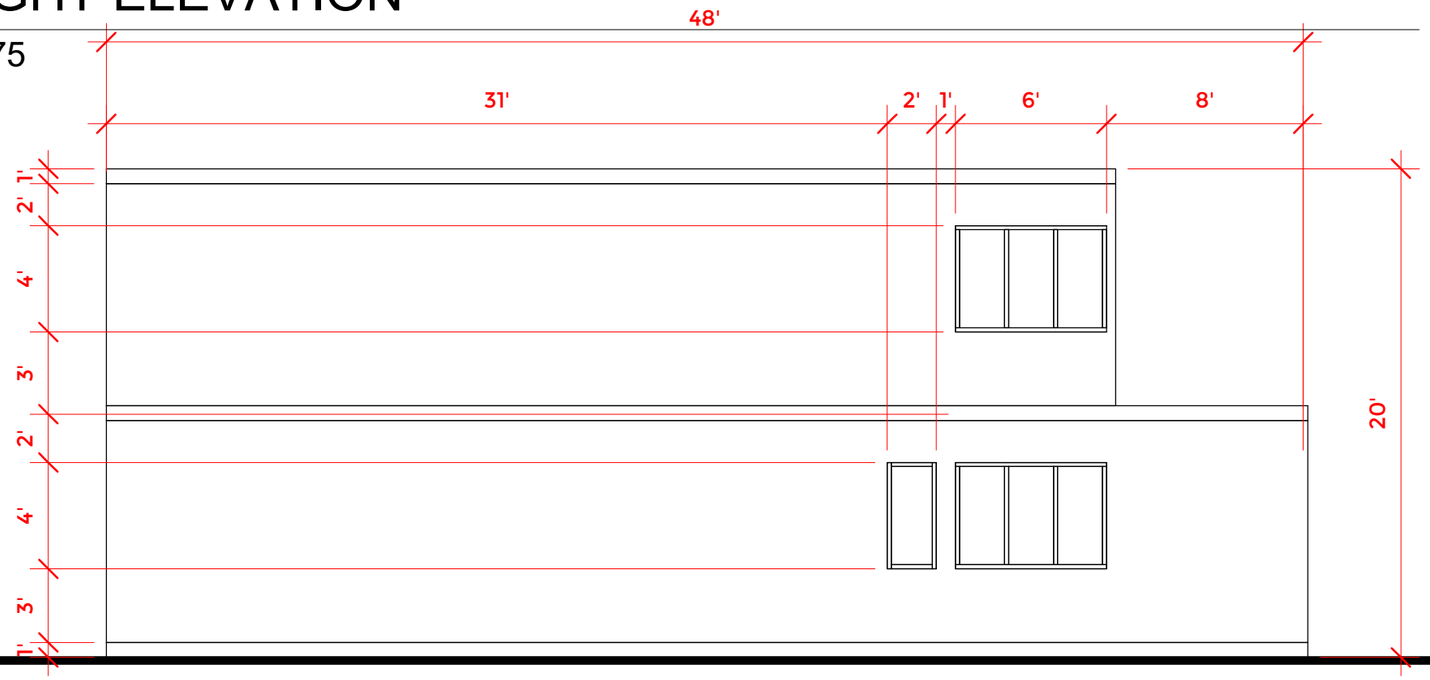

2 BACK ELEVATION

1 : 75

Architectural Drawings

SAMAN Pos India Private Limited

Container House Plans

SIERRA

Project number	18	CONT 18
Date	Nov, 2019	
Drawn by	ARCHREVO STUDIO	
Checked by	CLIENT	Scale 1 : 75

17-Nov-19 6:59:00 AM

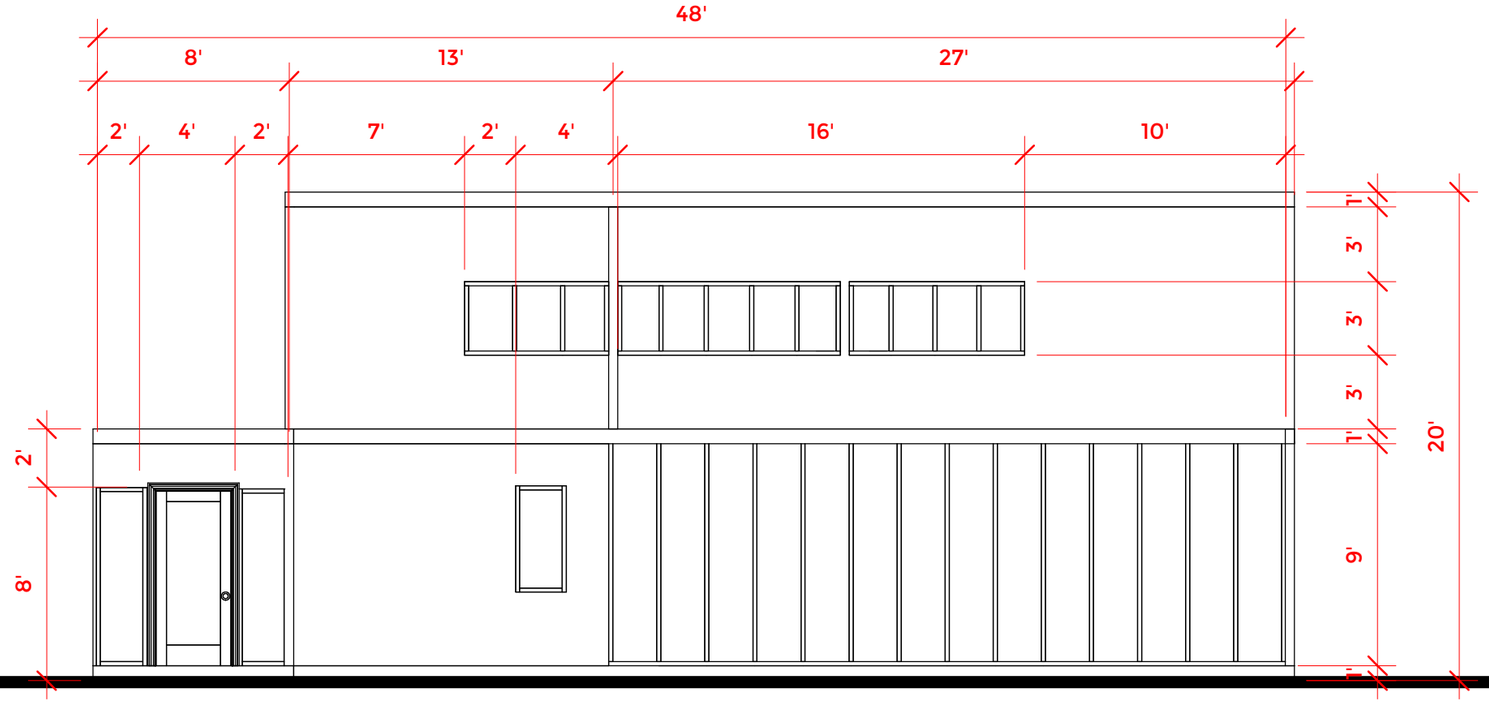

1 FRONT ELEVATION

1 : 75

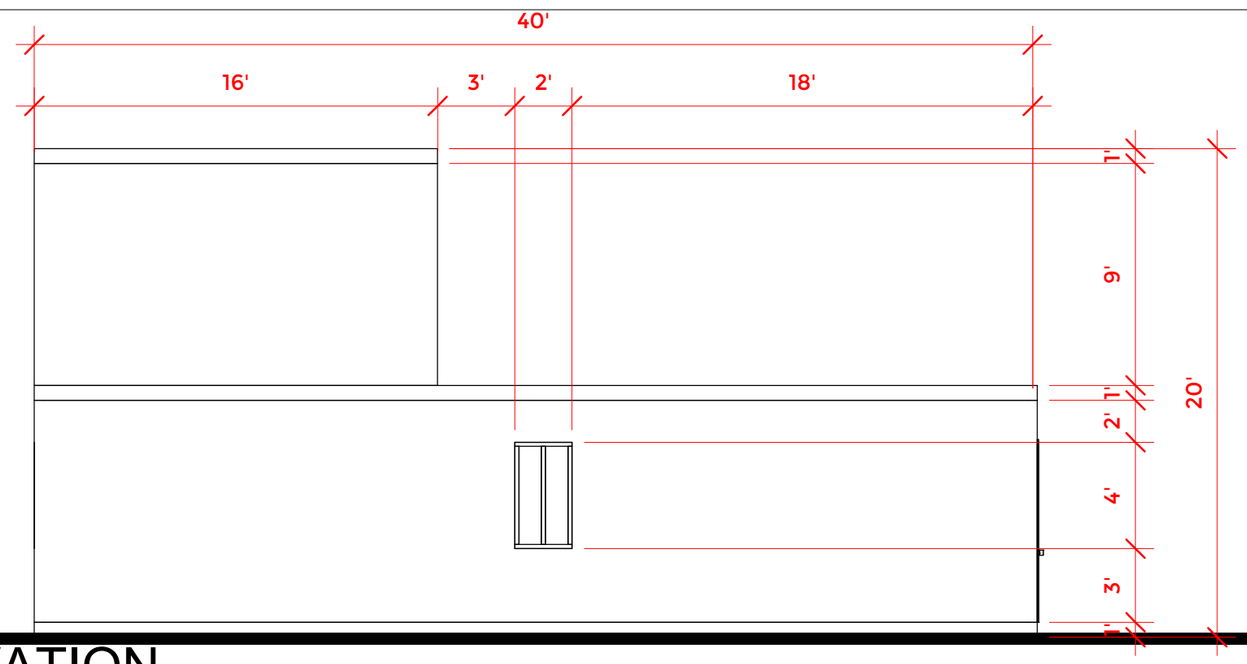

2 LEFT ELVATION

1 : 75

Architectural Drawings

SAMAN Pos India Private Limited

Container House Plans

SIERRA

Project number	18	CONT 18	
Date	Nov, 2019		
Drawn by	ARCHREVO STUDIO		
Checked by	CLIENT	Scale	1 : 75

17-Nov-19 6:59:00 AM

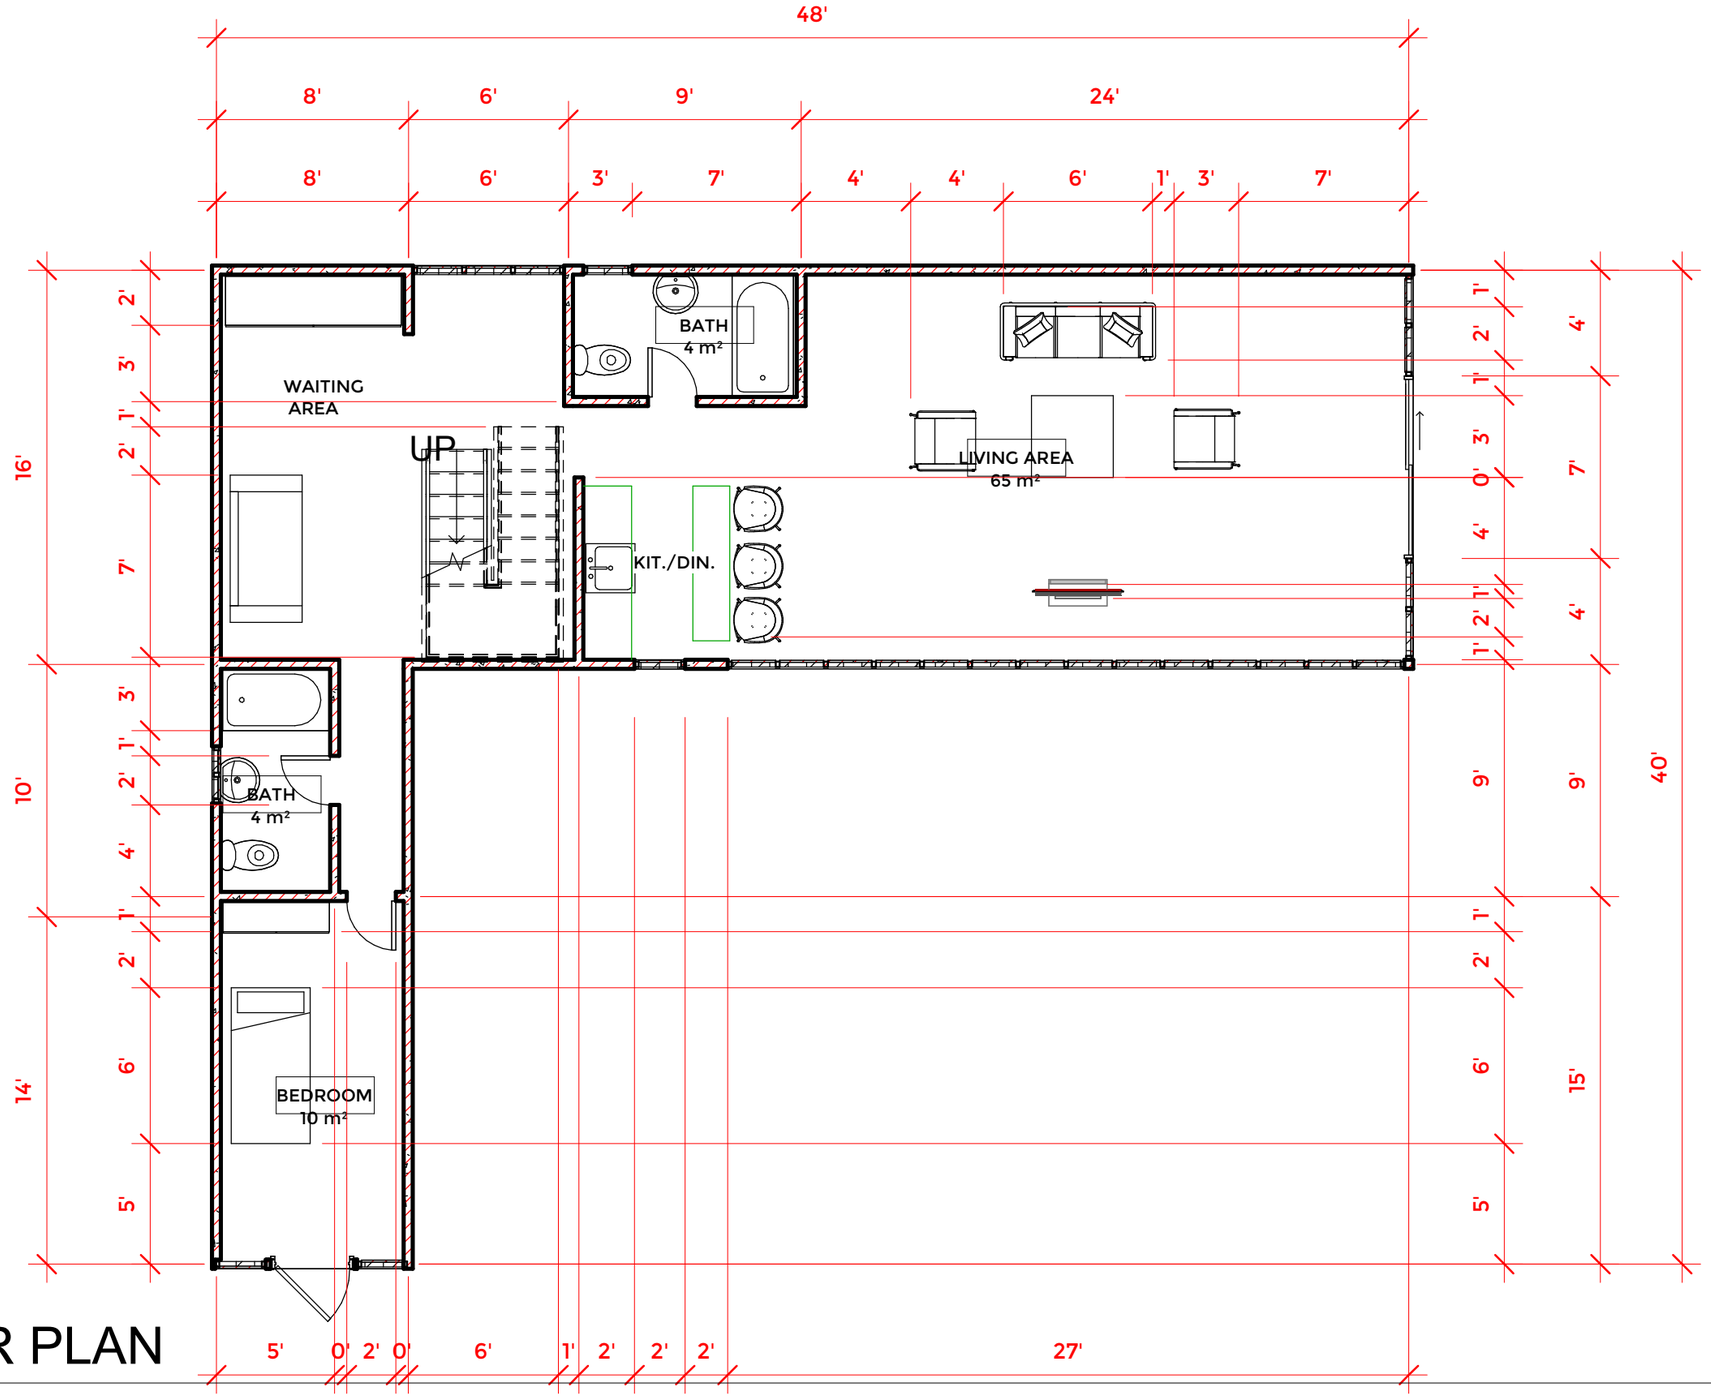

1

FLOOR PLAN

1 : 75

Architectural Drawings

SAMAN Pos India Private Limited

Container House Plans

SIERRA

Project number	18	CONT. 18
Date	Nov, 2019	
Drawn by	ARCHREVO STUDIO	
Checked by	CLIENT	Scale 1 : 75

17-Nov-19 6:59:01 AM

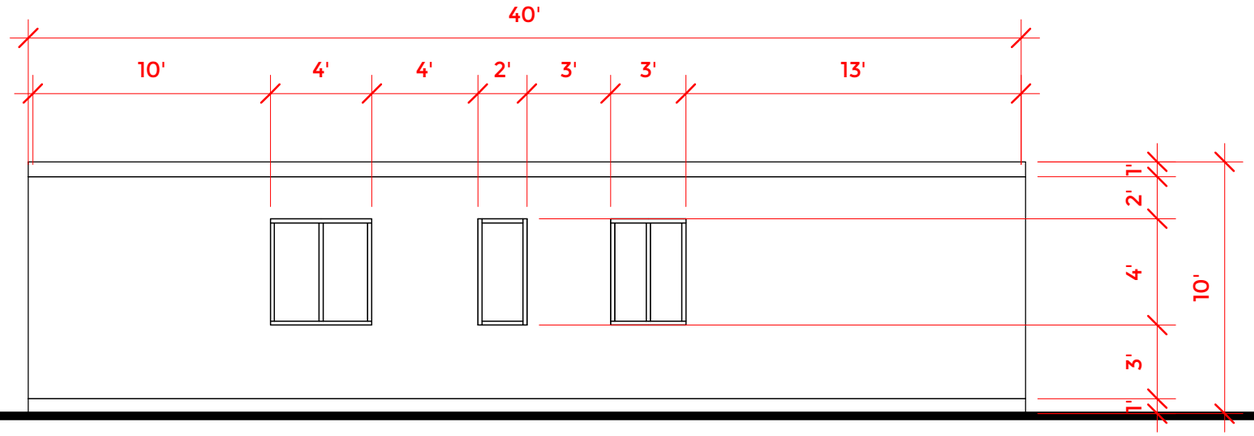

1 BACK ELEVATION

1 : 75

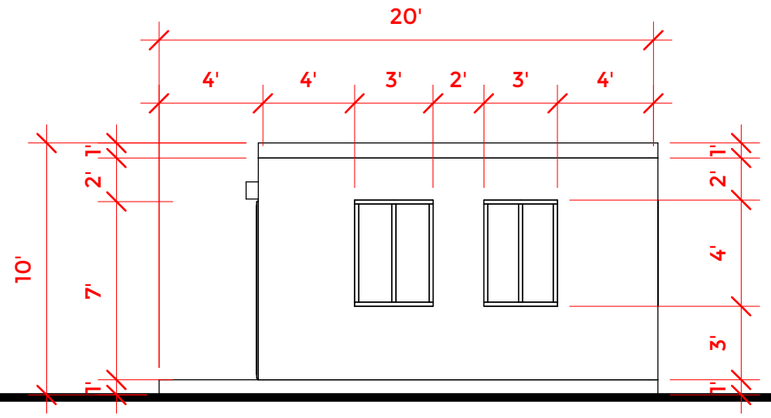

2 RIGHT ELEVATION

1 : 75

Architectural Drawings

SAMAN Pos India Private Limited

Container House Plans

MAXWELL

Project number	01	CONT19
Date	Nov, 2019	
Drawn by	Author	
Checked by	Checker	Scale 1 : 75

17-Nov-19 6:47:23 AM

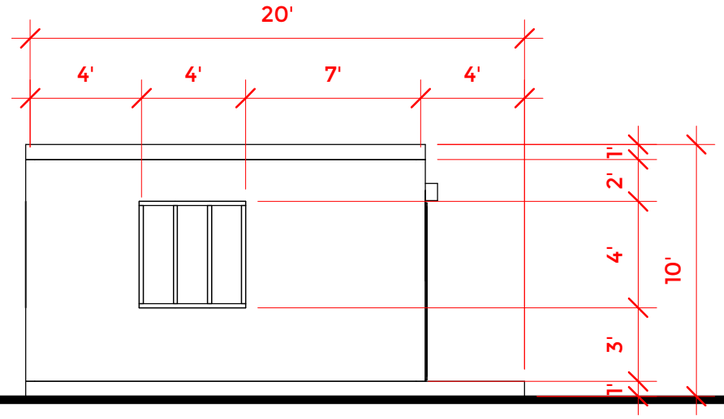

1 LEFT ELEVATION

1 : 75

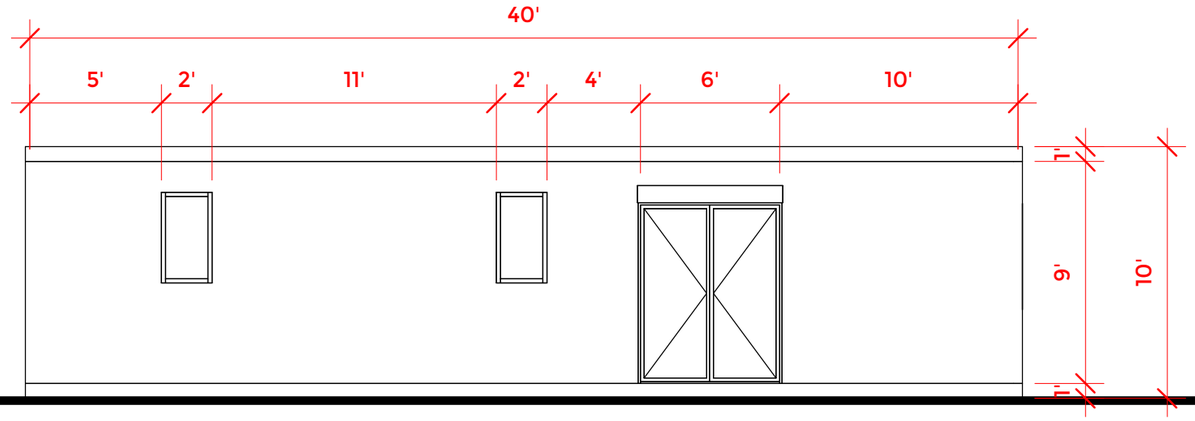

2 FRONT ELEVATION

1 : 75

Architectural Drawings

SAMAN Pos India Private Limited

Container House Plans

MAXWELL

Project number	01	CONT 19
Date	Nov, 2019	
Drawn by	ARCHREVO STUDIO	
Checked by	CLIENT	Scale 1 : 75

17-Nov-19 6:47:24 AM

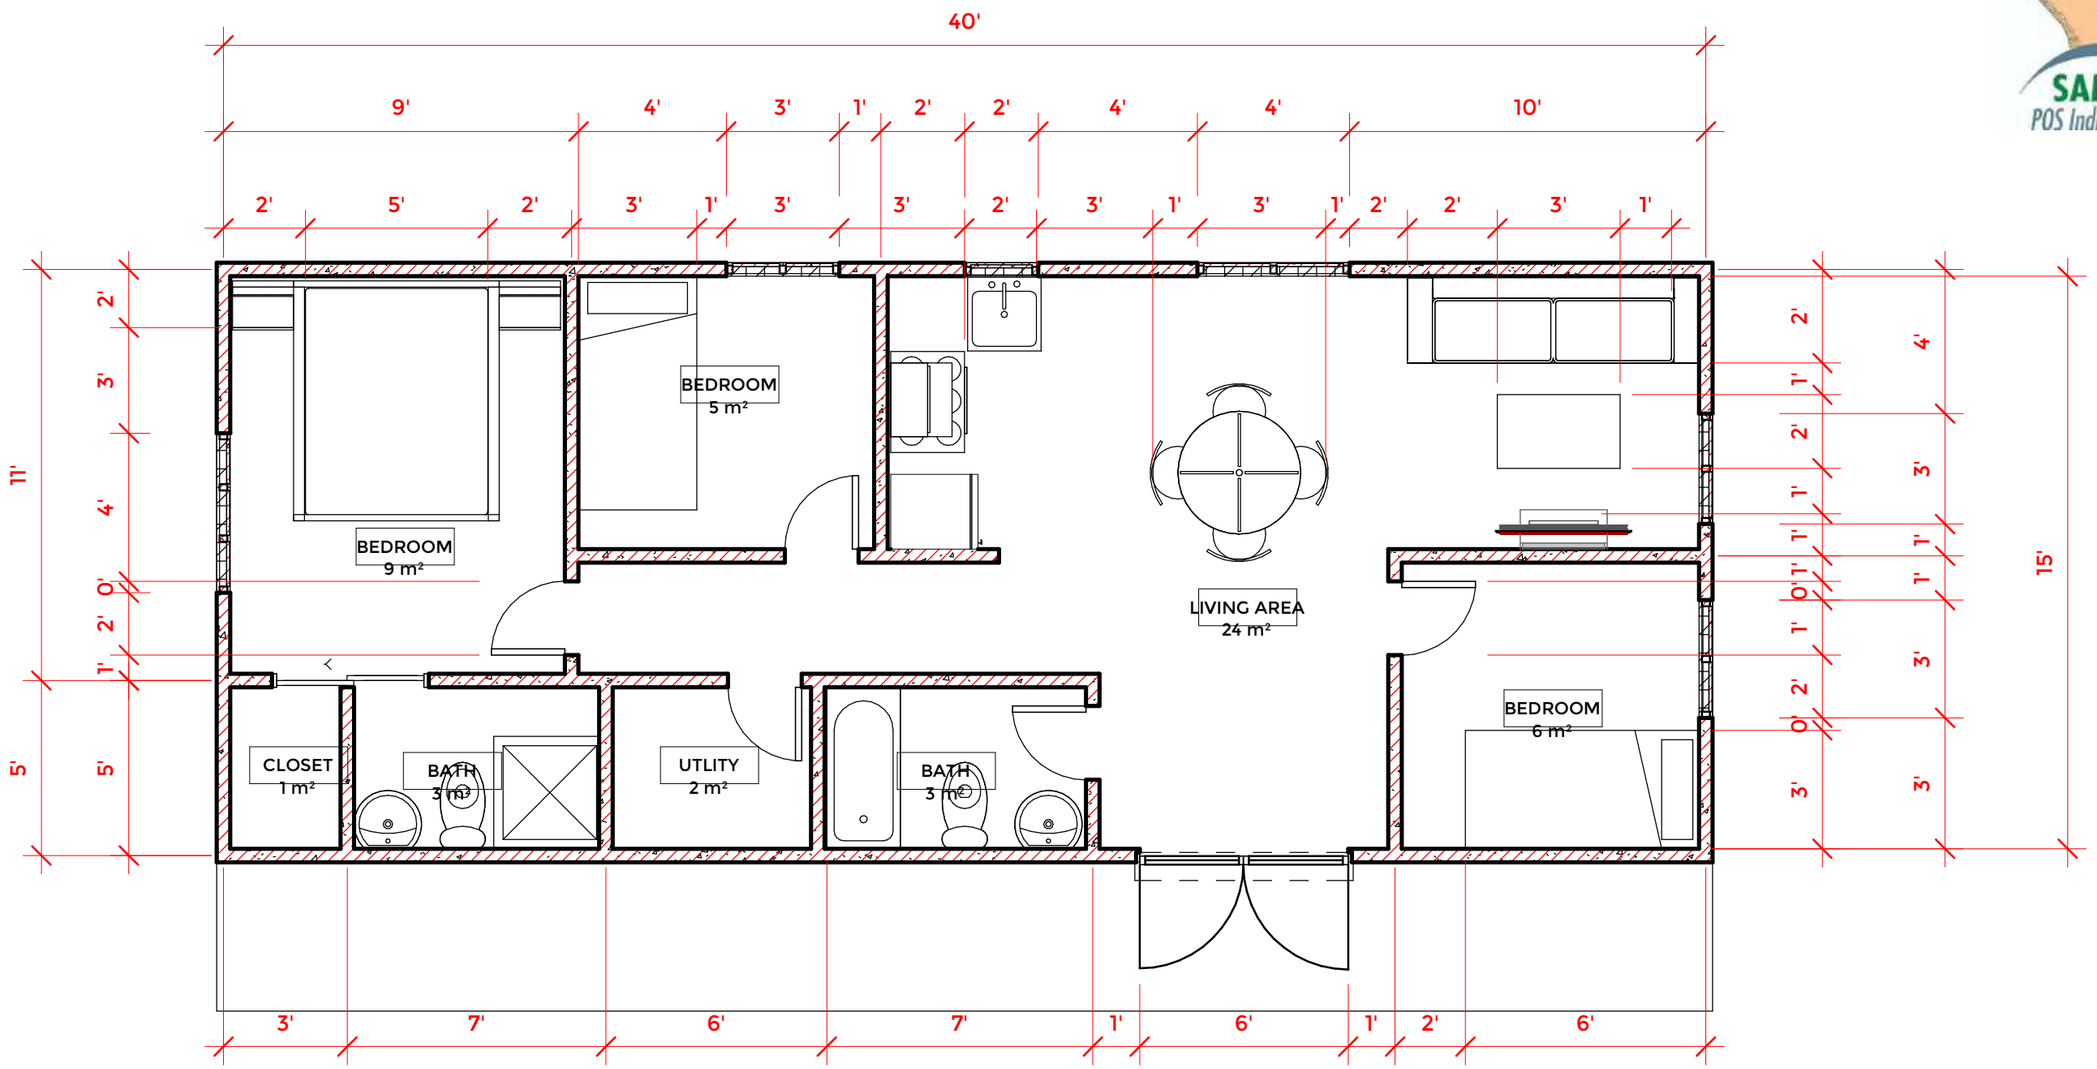

1 FLOOR PLAN

1 : 50

Architectural Drawings

SAMAN Pos India Private Limited

Container House Plans

MAXWELL

Project number	01
Date	Nov, 2019
Drawn by	ARCHREVO STUDIO
Checked by	CLIENT

CONT 19

Scale 1 : 50

17-Nov-19 6:47:24 AM

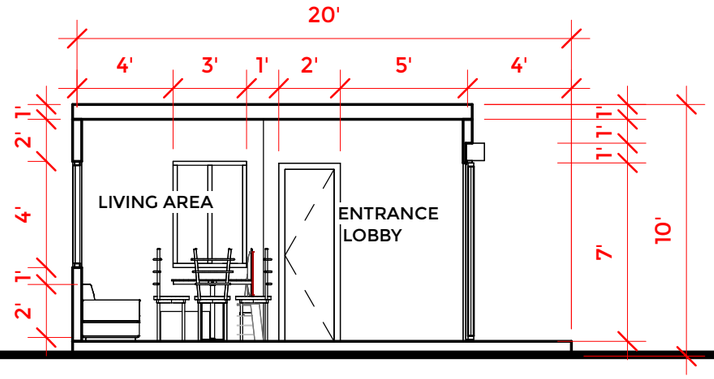

1 Section 1

1 : 75

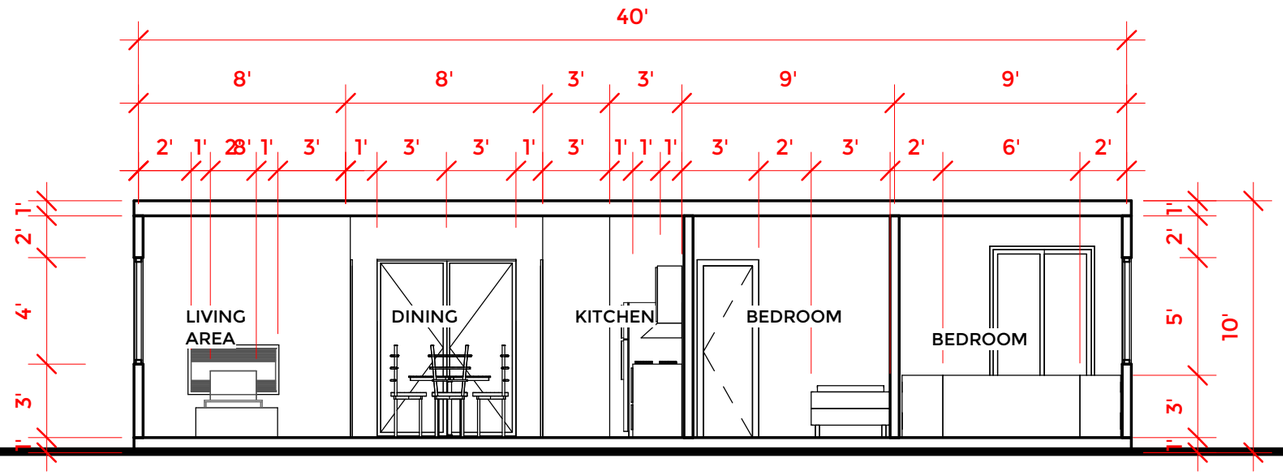

2 Section 2

1 : 75

Architectural Drawings

SAMAN Pos India Private Limited

Container House Plans

MAXWELL

Project number	01	CONT 19
Date	Nov, 2019	
Drawn by	ARCHREVO STUDIO	
Checked by	CLIENT	Scale 1 : 75

17-Nov-19 6:47:25 AM

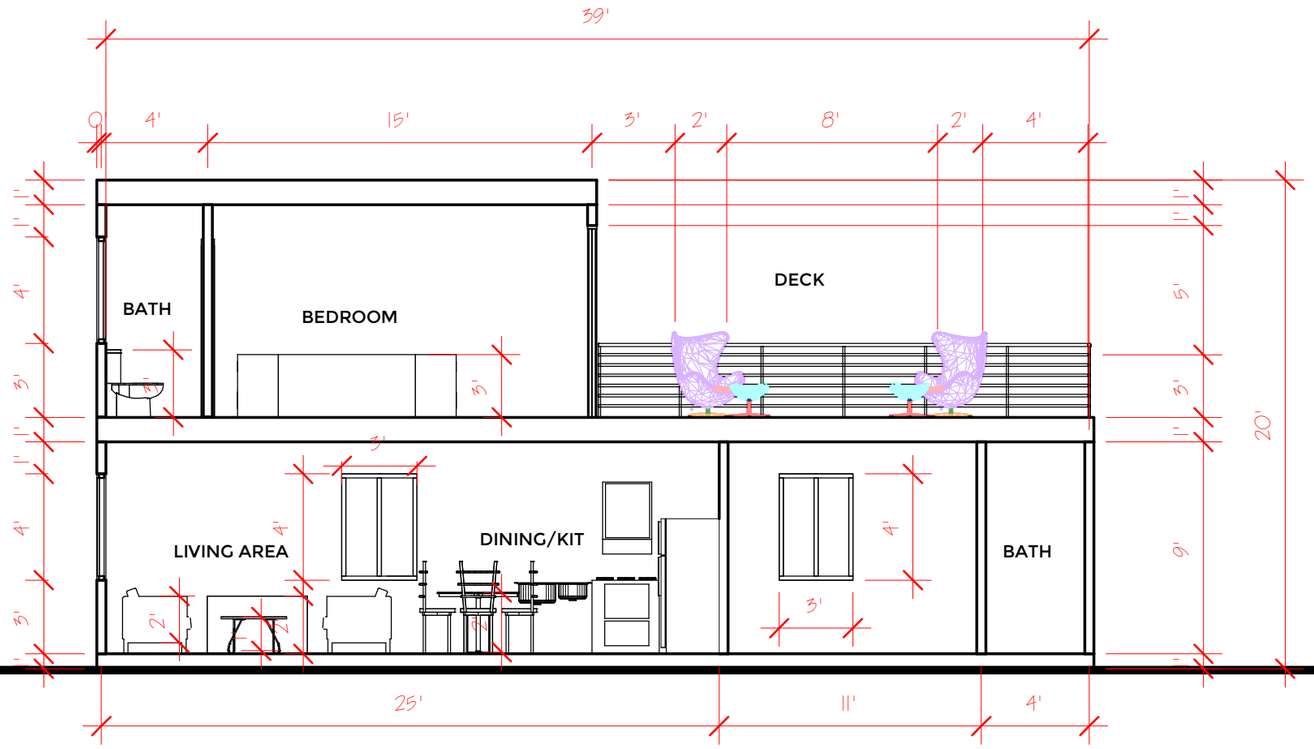

1 Section 1

1 : 75

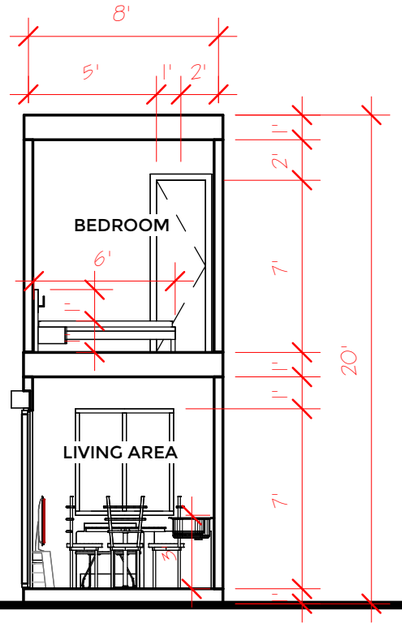

2 Section 2

1 : 75

Architectural Drawings

SAMAN Pos India Private Limited

Container House plans

LAUREL			
Project number	14	CONT14	
Date	Nov, 2019		
Drawn by	ARCHREVO STUDIO		
Checked by	CLIENT	Scale	1 : 75

17-Nov-19 7:40:24 AM

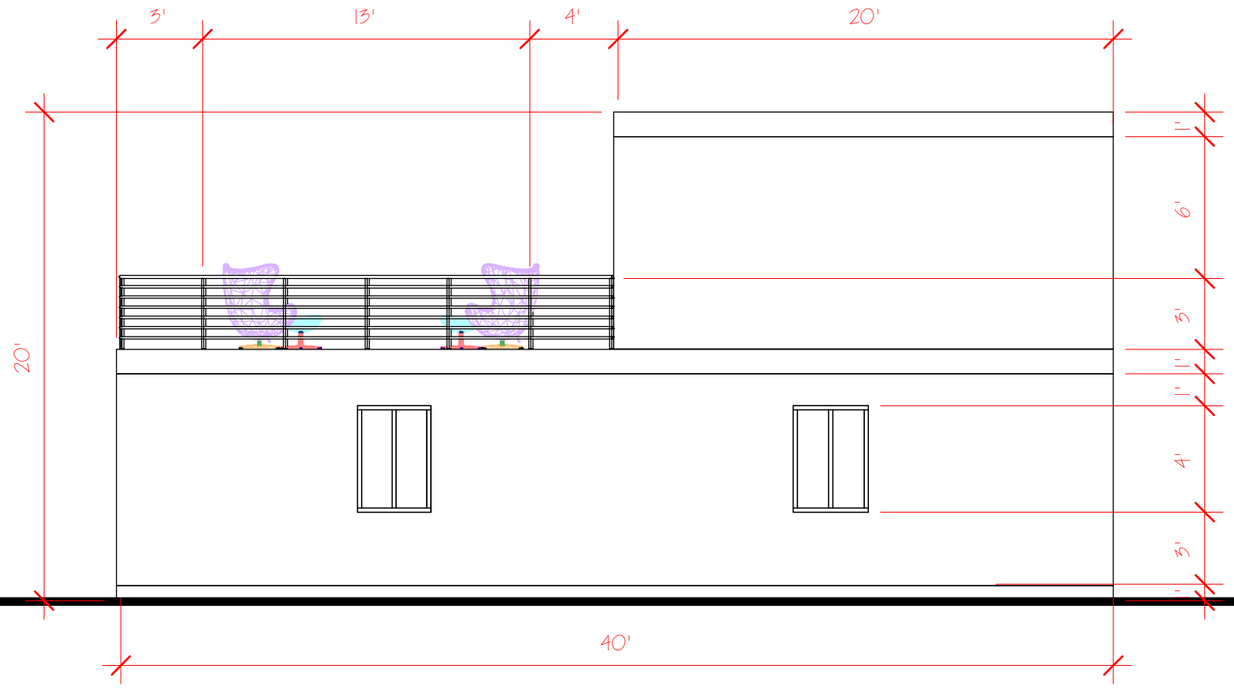

1 BACK ELEVATION

1 : 75

2 RIGHT ELEVATION

1 : 75

Architectural Drawings

SAMAN Pos India Private Limited

Container House plans

LAUREL

Project number	14	CONT 14
Date	Nov, 2019	
Drawn by	ARCHREVO STUDIO	
Checked by	CLIENT	Scale 1 : 75

17-Nov-19 7:40:29 AM

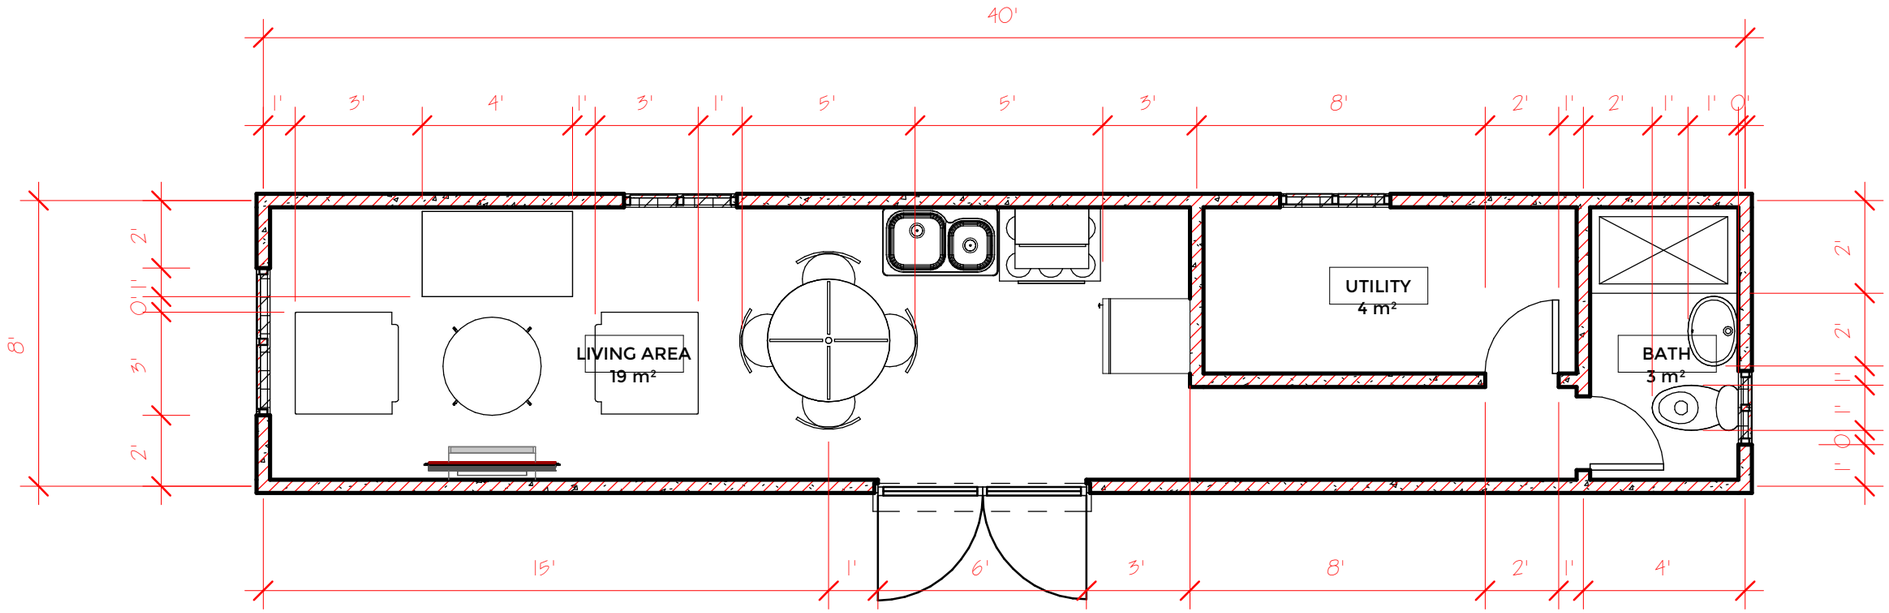

1 FLOOR PLAN

1 : 50

Architectural Drawings

SAMAN Pos India Private Limited

Container House plans

LAUREL

Project number	14	CONT 14
Date	Nov, 2019	
Drawn by	ARCHREVO STUDIO	
Checked by	CLIENT	Scale 1 : 50

17-Nov-19 7:40:34 AM

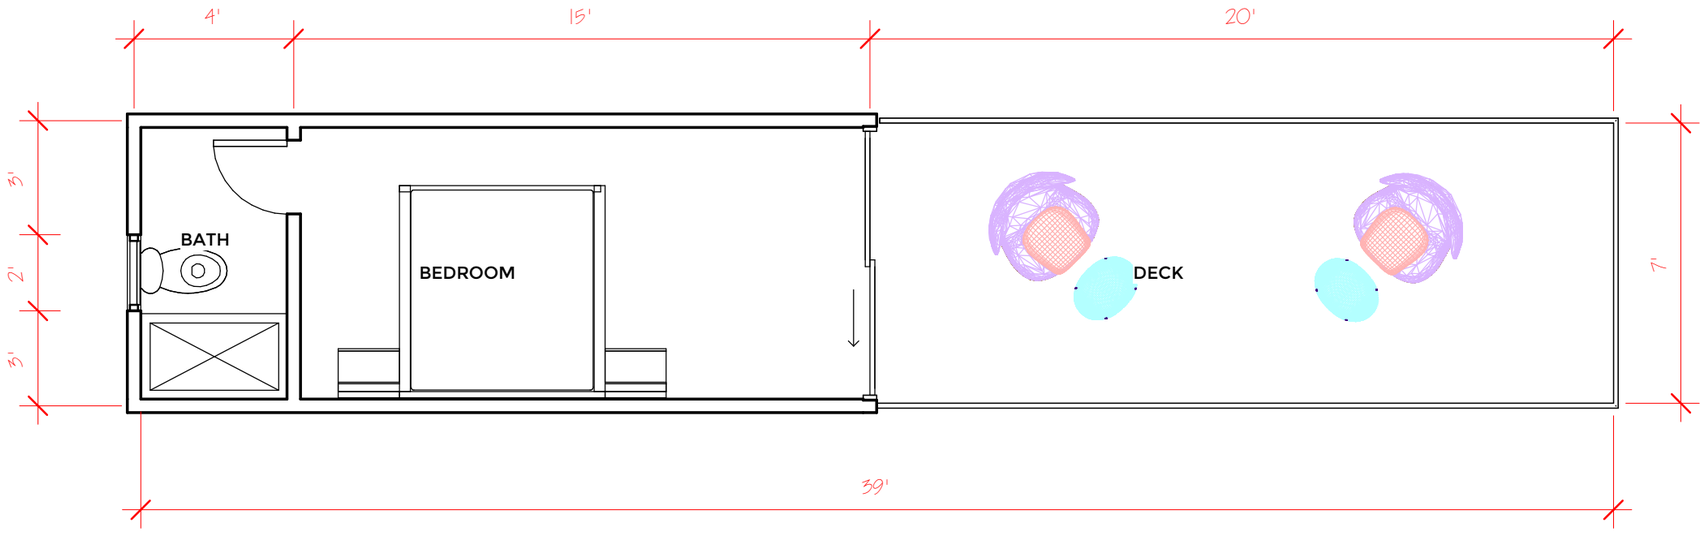

1 FIRSTFLOOR PLAN

1 : 50

Architectural Drawings

SAMAN Pos India Private Limited

Container House plans

LAUREL

Project number	14	CONT	14
Date	Nov, 2019		
Drawn by	ARCHREVO STUDIO		
Checked by	CLIENT	Scale	1 : 50

17-Nov-19 7:40:35 AM

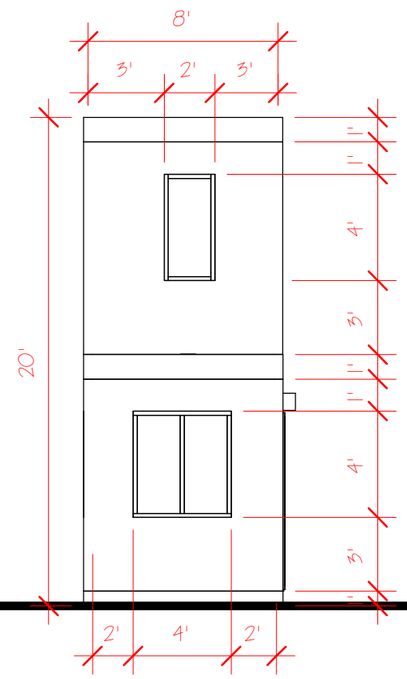

1 LEFT ELECTRICAL

1 : 75

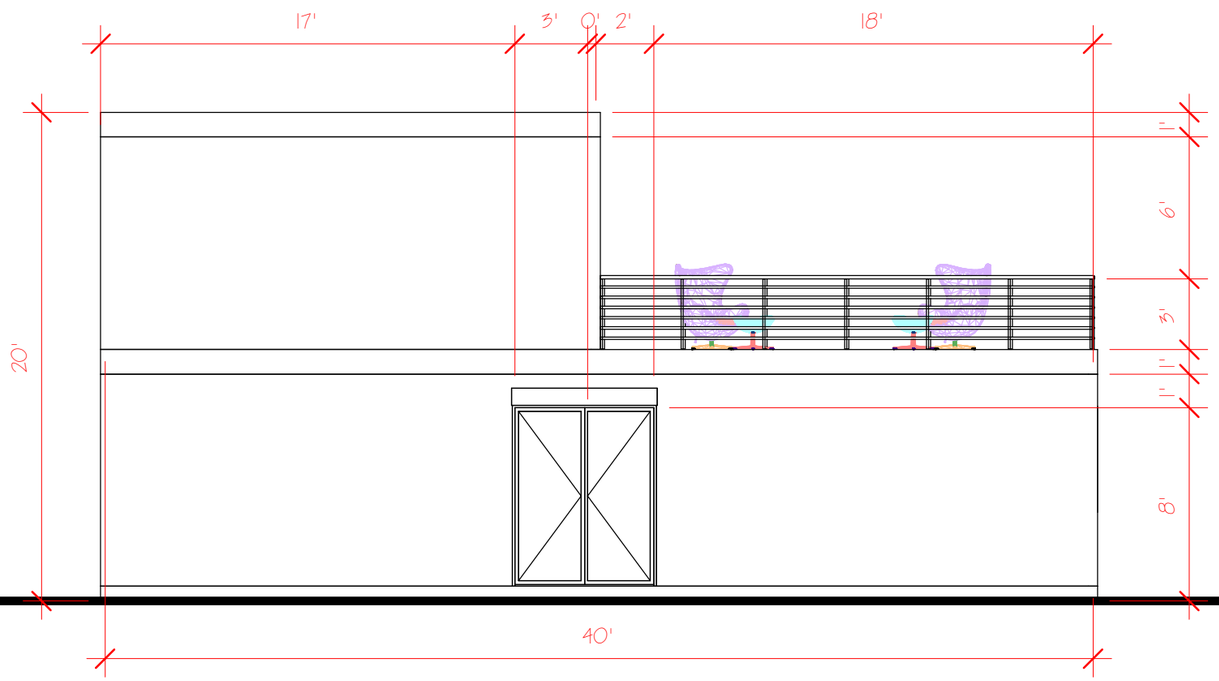

2 FRONT ELEVATION

1 : 75

Architectural Drawings

SAMAN Pos India Private Limited

Container House plans

LAUREL

Project number	14	CONT.14
Date	Nov, 2019	
Drawn by	ARCHREVO STUDIO	
Checked by	CLIENT	Scale 1 : 75

17-Nov-19 7:40:38 AM

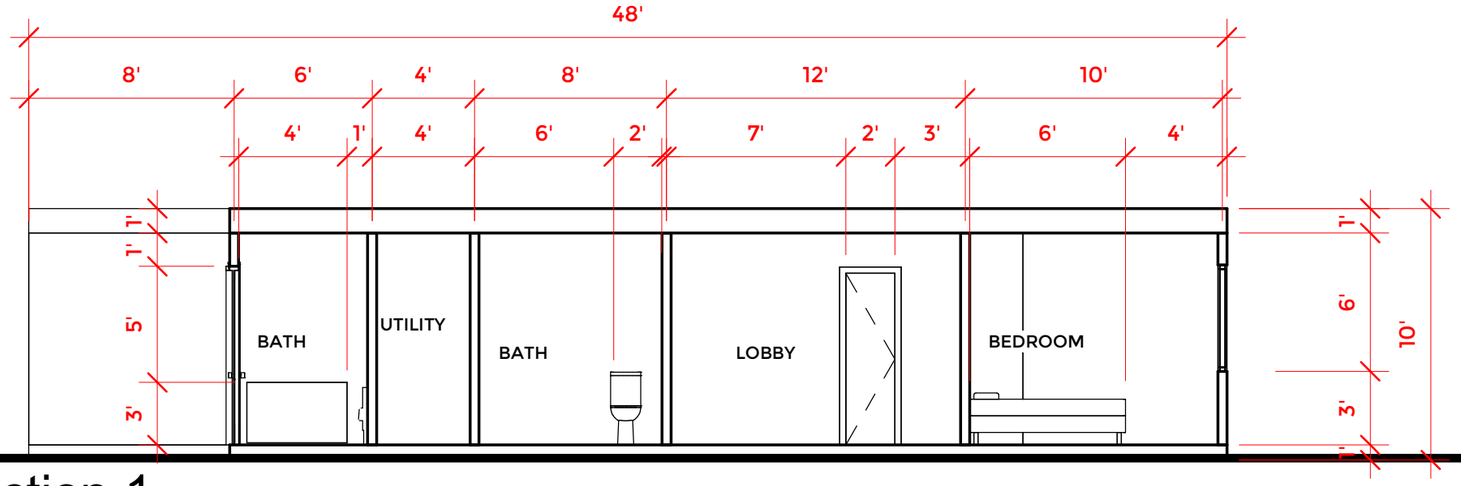

1 Section 1

1 : 75

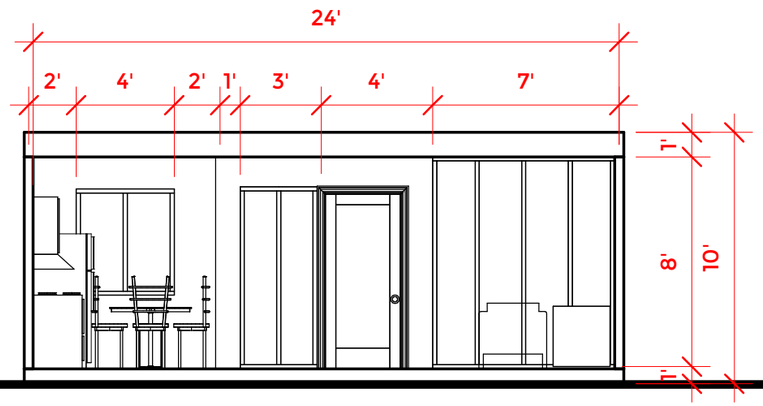

2 Section 2

1 : 75

Architectural Drawings

SAMAN Pos India Private Limited

Container House plans

SANTON

Project number	10	CONT20
Date	Nov, 2019	
Drawn by	ARCHREVO STUDIO	
Checked by	CLIENT	Scale 1 : 75

17-Nov-19 6:32:17 AM

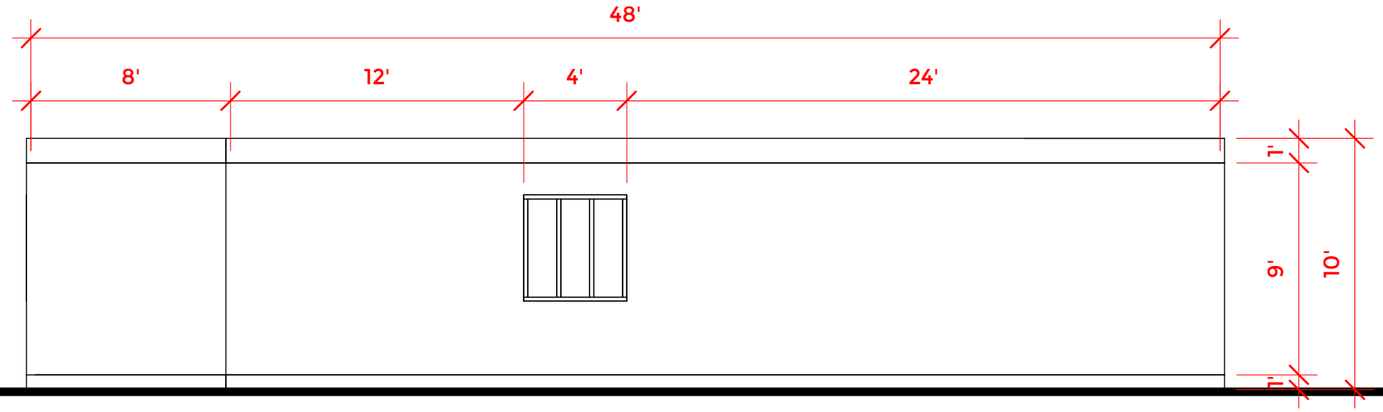

1 LEFT ELEVATION

1 : 75

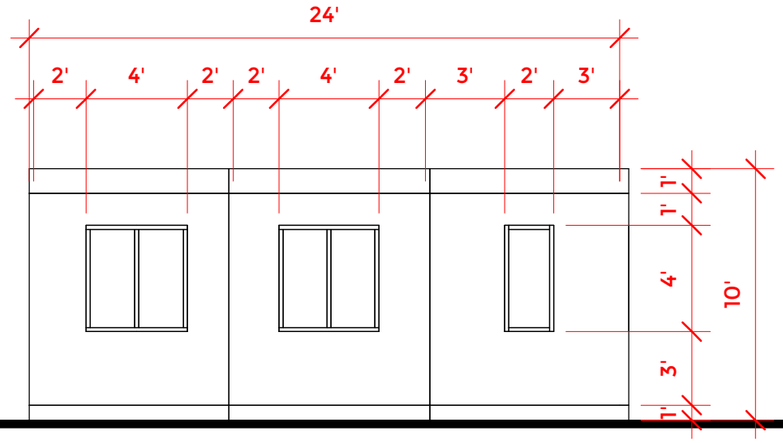

2 BACK ELEVATION

1 : 75

Architectural Drawings

SAMAN Pos India Private Limited

Container House plans

SANTON

Project number	10	CONT 20
Date	Nov, 2019	
Drawn by	ARCHREVO STUDIO	
Checked by	CLIENT	Scale 1 : 75

17-Nov-19 6:32:18 AM

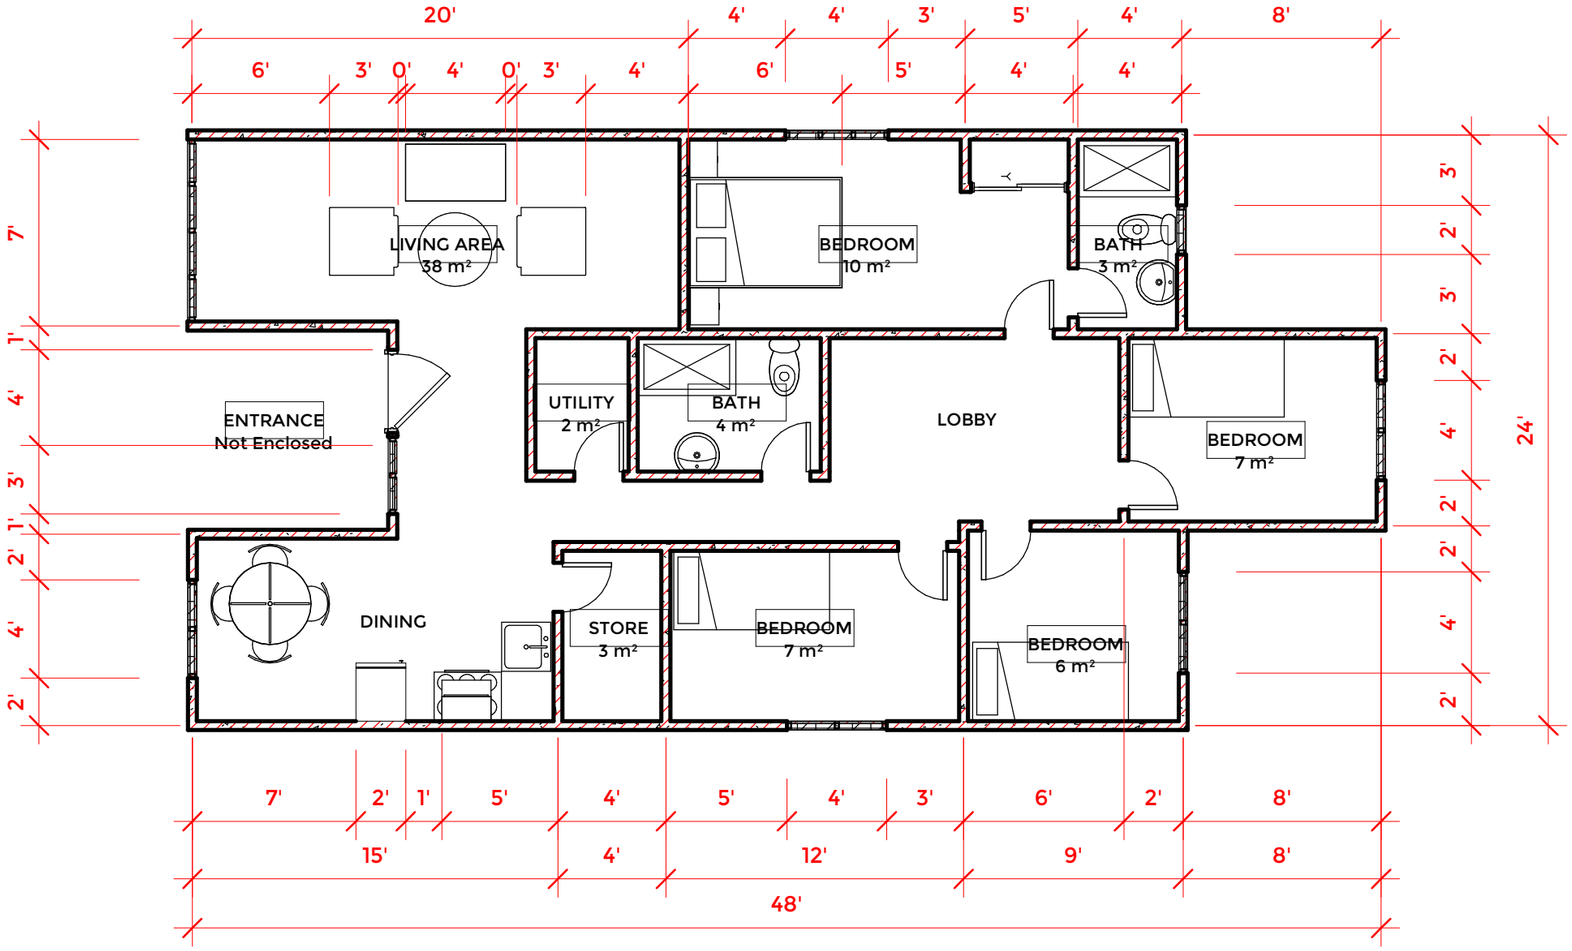

1

FLOOR PLAN

1 : 75

Architectural Drawings

SAMAN Pos India Private Limited

Container House plans

SANTON

Project number	10	CONT	20
Date	Nov, 2019		
Drawn by	ARCHREVO STUDIO		
Checked by	CLIENT	Scale	1 : 75

17-Nov-19 6:32:18 AM

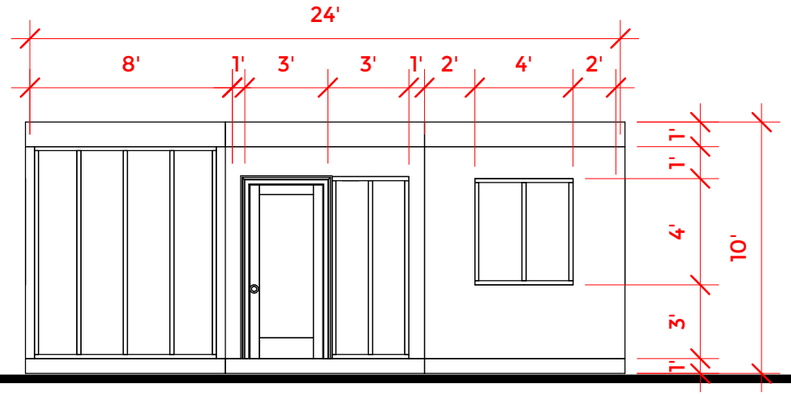

1 FRONT ELEVATION

1 : 75

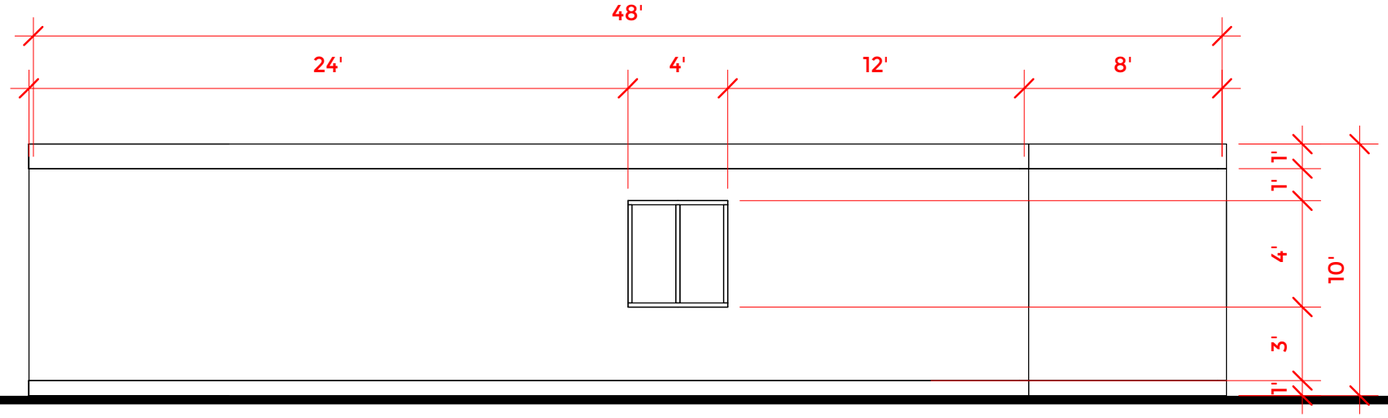

2 RIGHT ELEVATION

1 : 75

Architectural Drawings

SAMAN Pos India Private Limited

Container House plans

SANTON

Project number	10	CONT	20
Date	Nov, 2019		
Drawn by	ARCHREVO STUDIO		
Checked by	CLIENT	Scale	1 : 75

17-Nov-19 6:32:19 AM

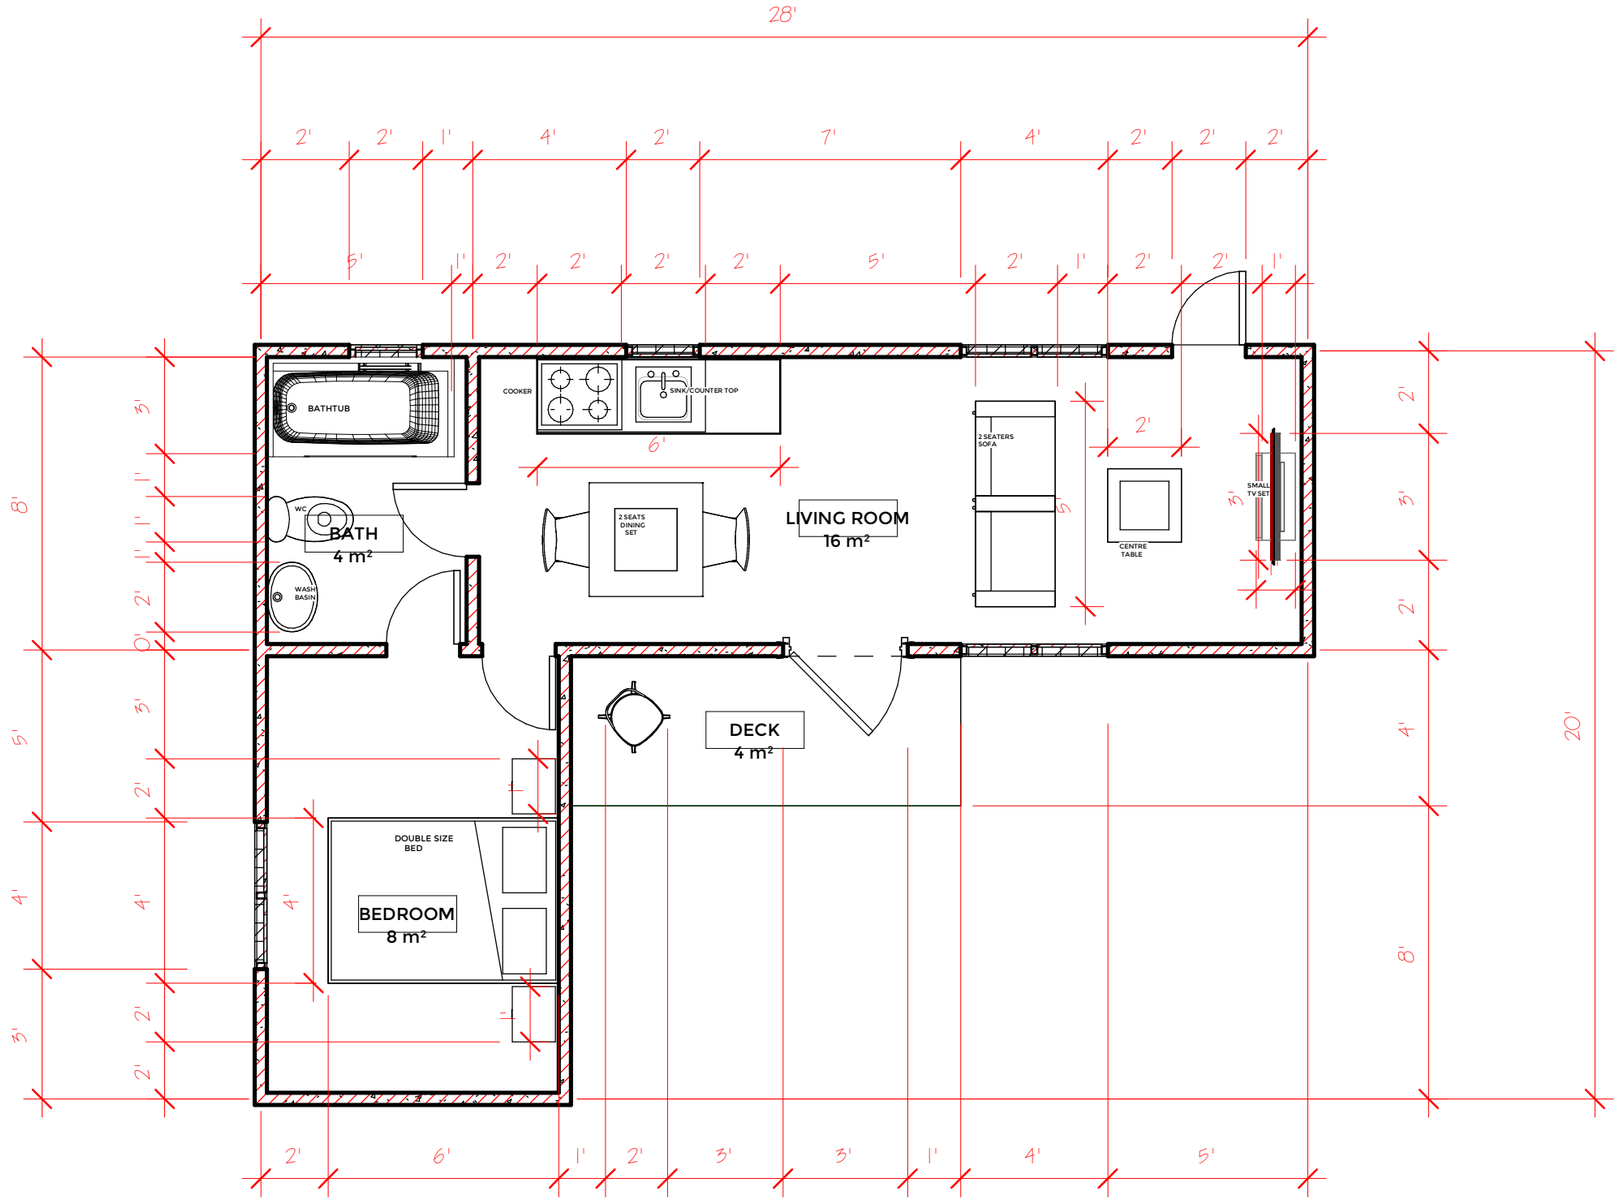

1 FLOOR PLAN

1 : 50

Architectural Drawings

SAMAN Pos India Private Limited

Container House plans

HAYWOOD

Project number	02
Date	Nov, 2019
Drawn by	ARCHREVO STUDIO
Checked by	CLIENT

CONT13

Scale 1 : 50

17-Nov-19 7:50:55 AM

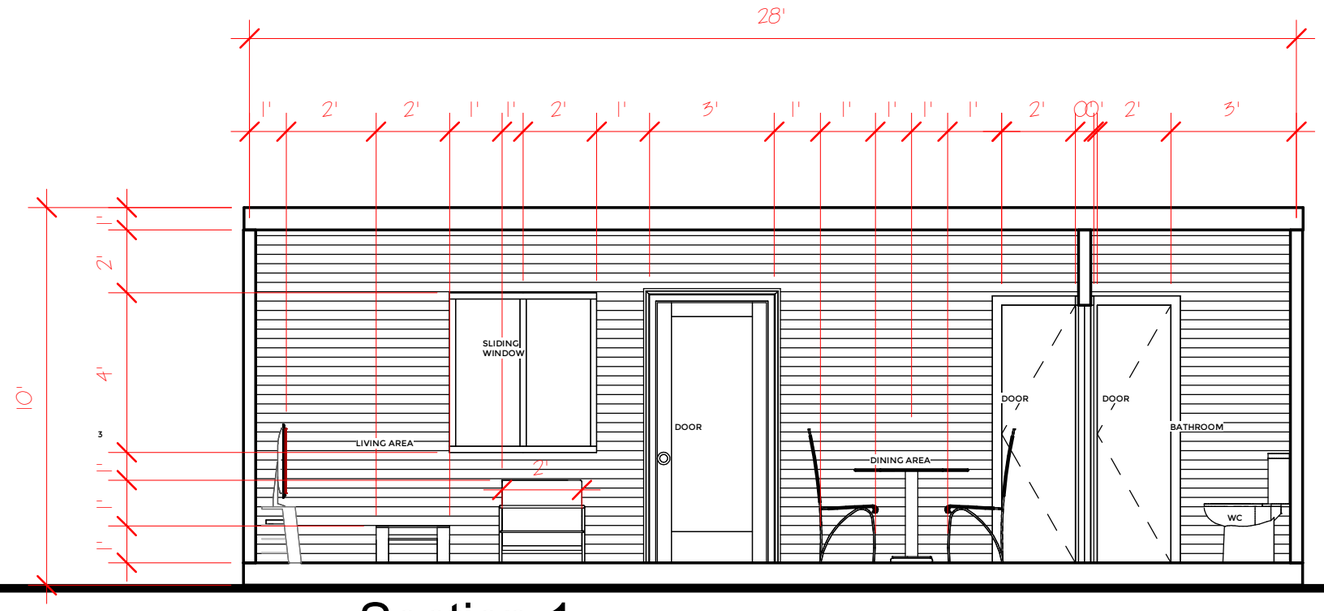

1 Section 1

1 : 50

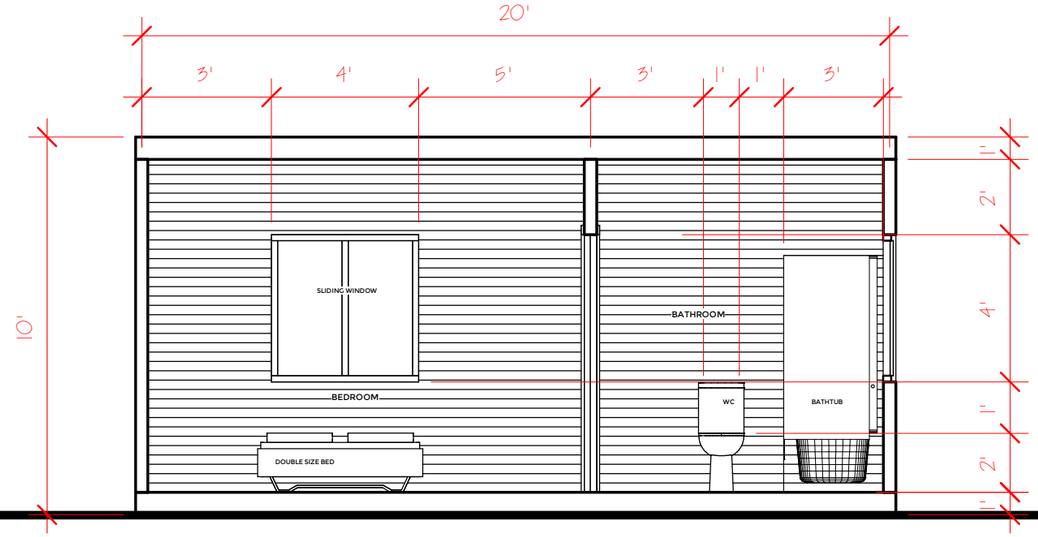

2 Section 2

1 : 50

Architectural Drawings

SAMAN Pos India Private Limited

Container House plans

HAYWOOD

Project number	02	CONT 13	
Date	Nov, 2019		
Drawn by	Author		
Checked by	Checker	Scale	1 : 50

17-Nov-19 7:50:56 AM

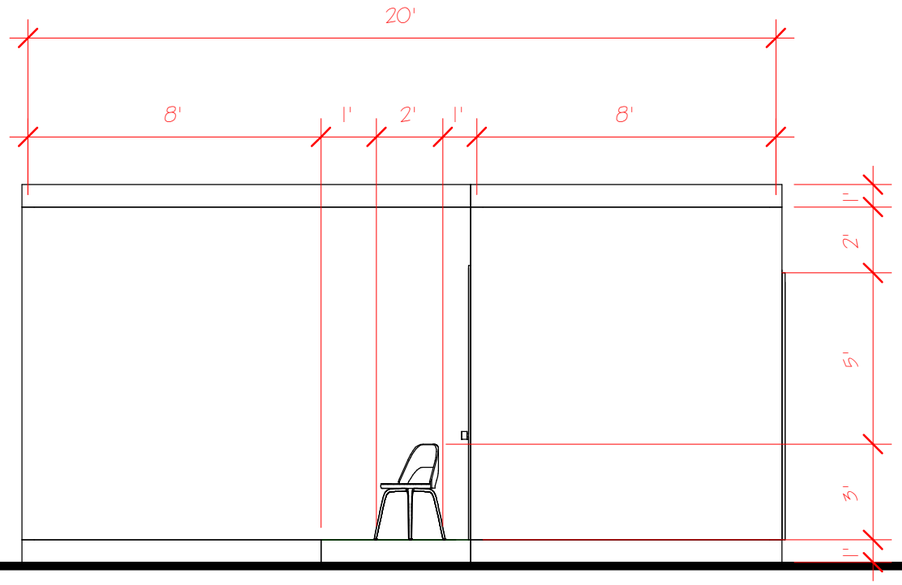

1 RIGHT ELEVATION

1 : 50

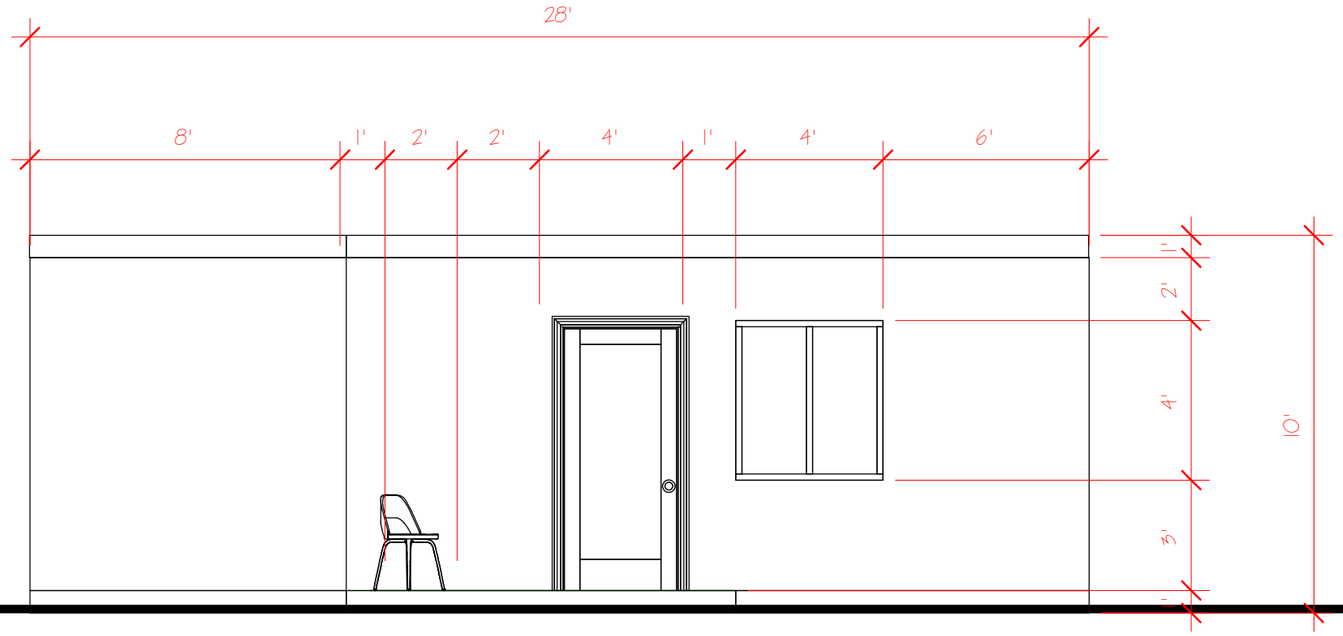

2 FRONT ELEVATION

1 : 50

Architectural Drawings

SAMAN Pos India Private Limited

Container House plans

HAYWOOD

Project number	02
Date	Nov, 2019
Drawn by	ARCHREVO STUDIO
Checked by	CLIENT

CONT 13

Scale 1 : 50

17-Nov-19 7:50:57 AM

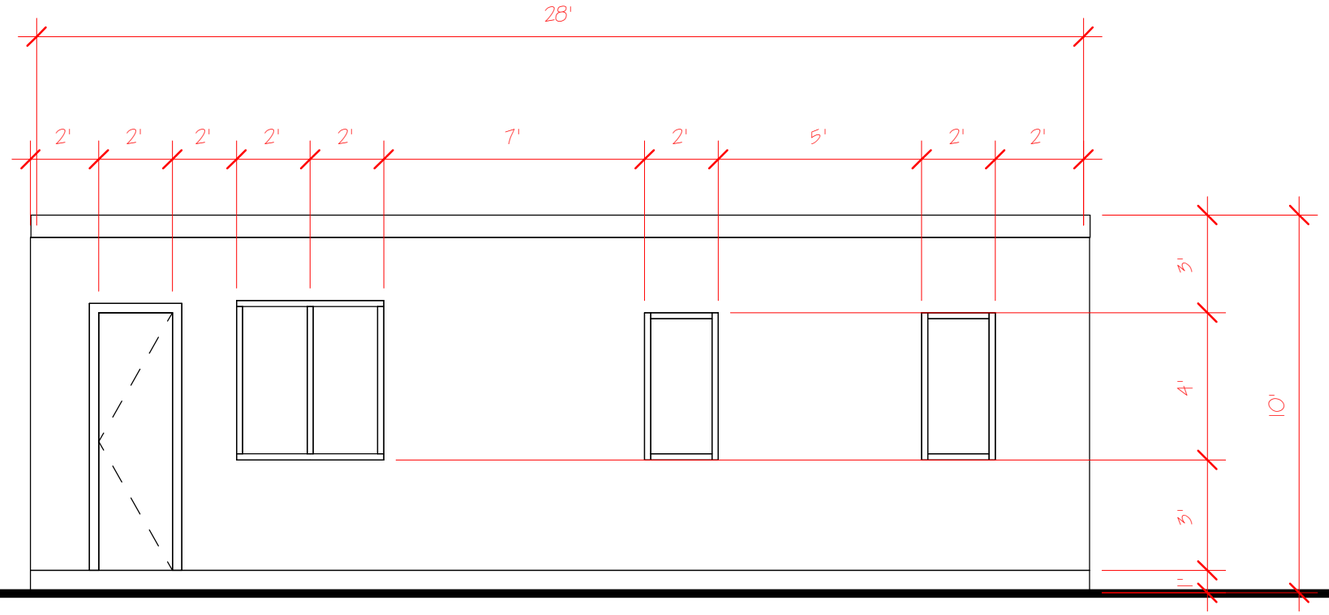

1 BACK ELEVATION

1 : 50

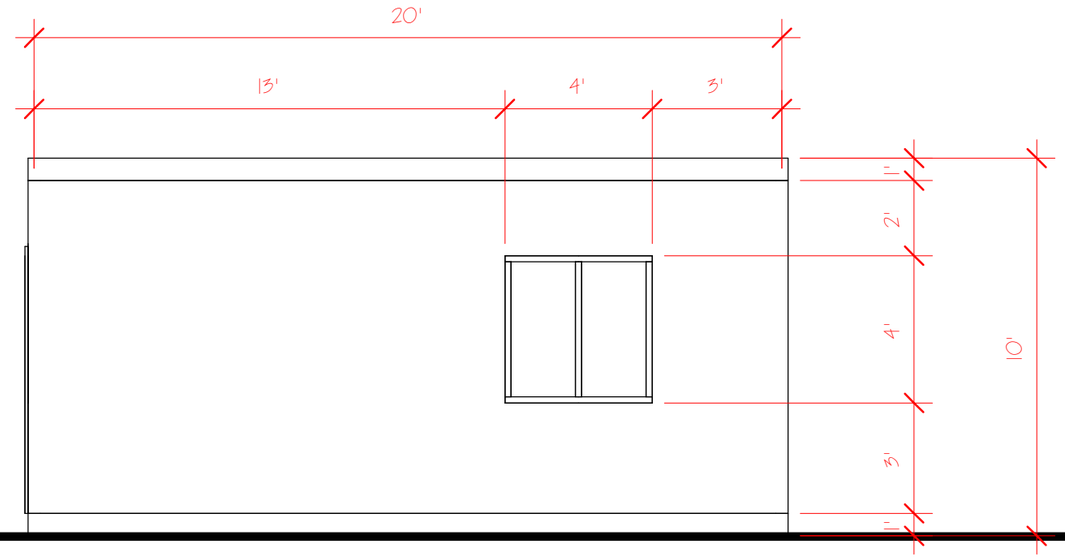

2 LEFT ELEVATION

1 : 50

Architectural Drawings

SAMAN Pos India Private Limited

Container House plans

HAYWOOD

Project number	02	CONT	13
Date	Nov, 2019		
Drawn by	ARCHREVO STUDIO		
Checked by	CLIENT	Scale	1 : 50

17-Nov-19 7:50:57 AM

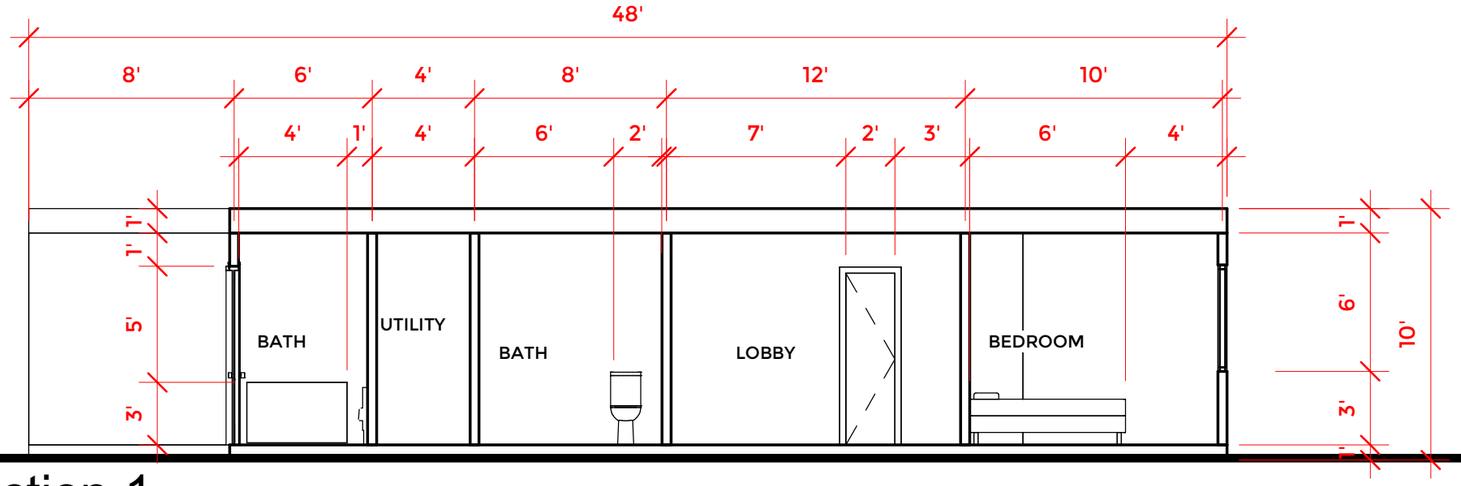

1 Section 1

1 : 75

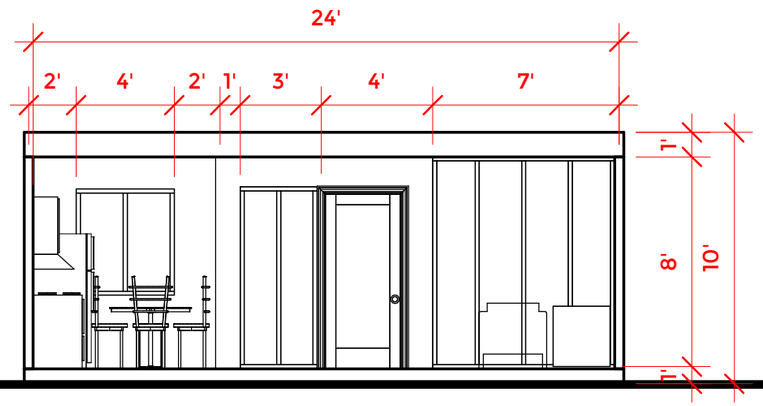

2 Section 2

1 : 75

Architectural Drawings

SAMAN Pos India Private Limited

Container House plans

SANTON

Project number	10	CONT20
Date	Nov, 2019	
Drawn by	ARCHREVO STUDIO	
Checked by	CLIENT	Scale 1 : 75

17-Nov-19 6:32:17 AM

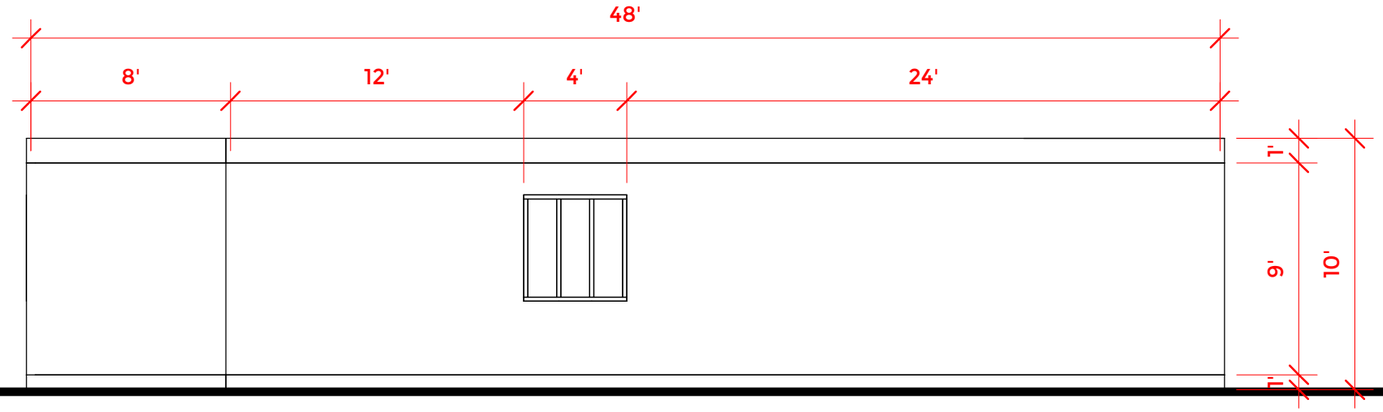

1 LEFT ELEVATION

1 : 75

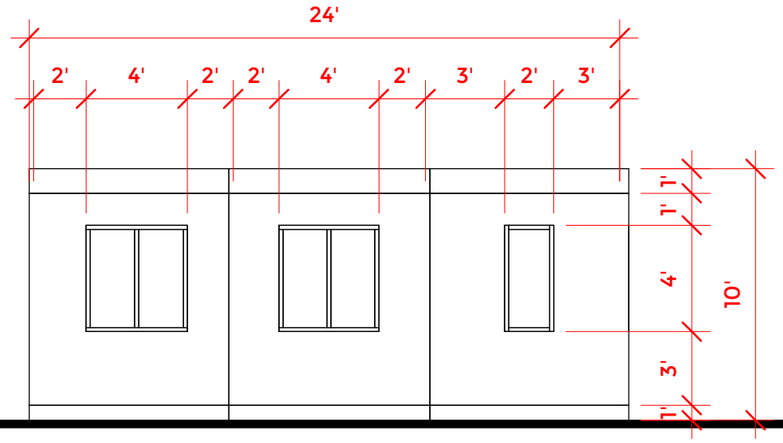

2 BACK ELEVATION

1 : 75

Architectural Drawings

SAMAN Pos India Private Limited

Container House plans

SANTON

Project number	10	CONT 20
Date	Nov, 2019	
Drawn by	ARCHREVO STUDIO	
Checked by	CLIENT	Scale 1 : 75

17-Nov-19 6:32:18 AM

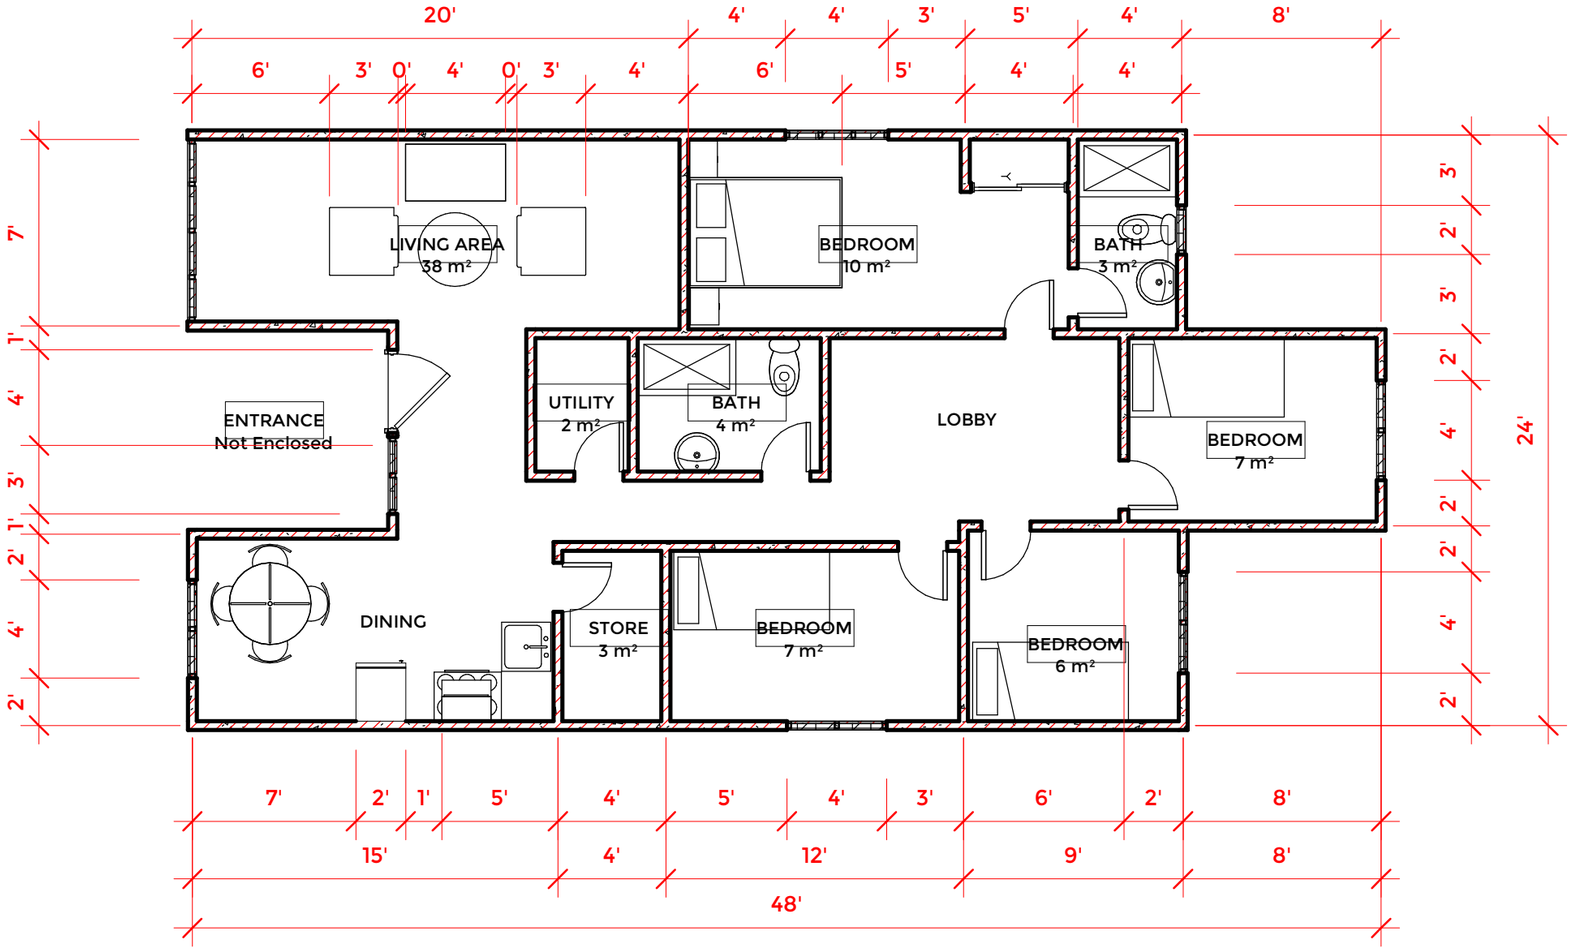

1

FLOOR PLAN

1 : 75

Architectural Drawings

SAMAN Pos India Private Limited

Container House plans

SANTON

Project number	10	CONT	20
Date	Nov, 2019		
Drawn by	ARCHREVO STUDIO		
Checked by	CLIENT	Scale	1 : 75

17-Nov-19 6:32:18 AM

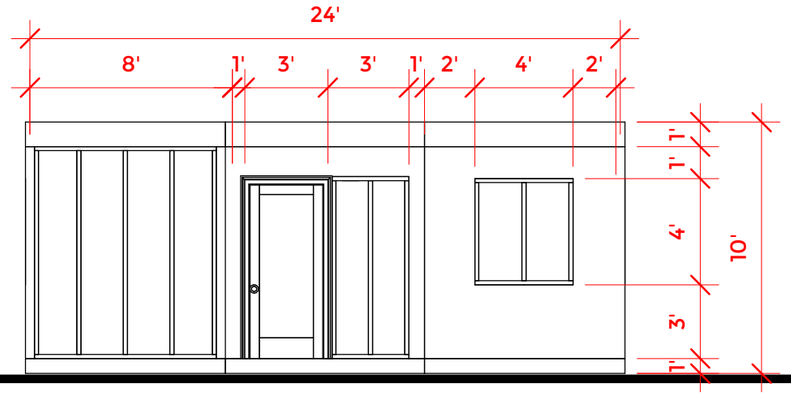

1 FRONT ELEVATION

1 : 75

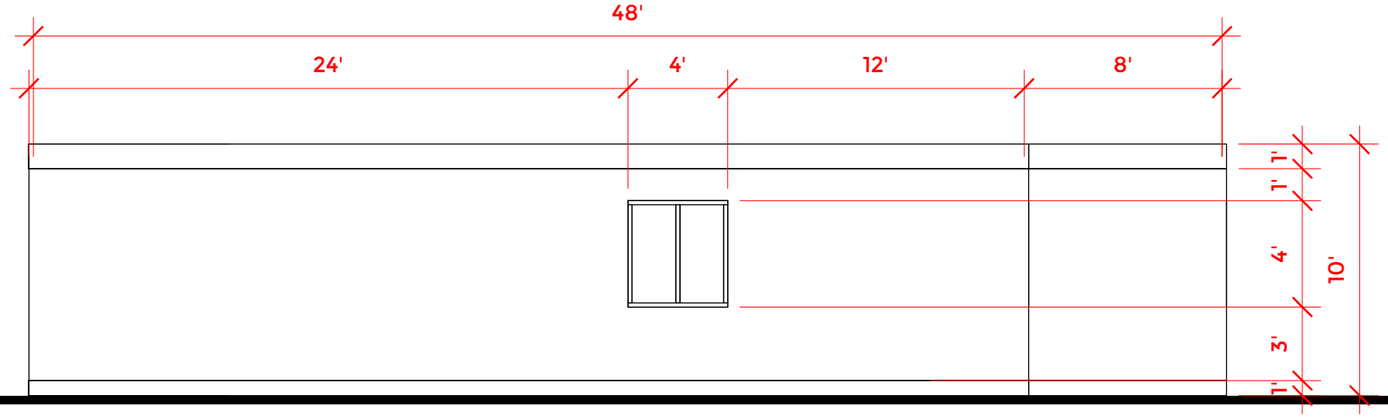

2 RIGHT ELEVATION

1 : 75

Architectural Drawings

SAMAN Pos India Private Limited

Container House plans

SANTON

Project number	10	CONT	20
Date	Nov, 2019		
Drawn by	ARCHREVO STUDIO		
Checked by	CLIENT	Scale	1 : 75

17-Nov-19 6:32:19 AM

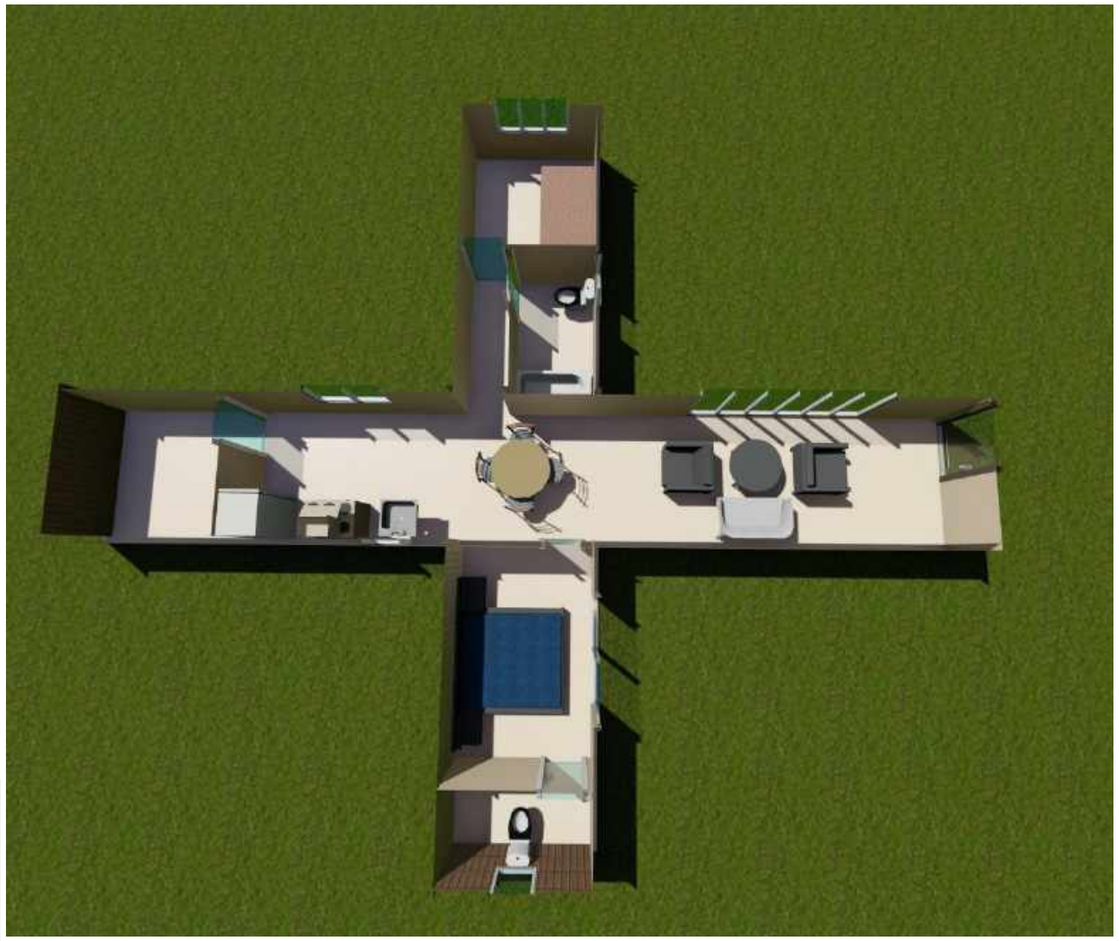

3D VISUALIZATIONS

Architectural Drawings

No.	Description	Date

SAMAN PORTABLE OFFICE SOLUTIONS

MADISON

Project number	01	CONT15
Date	Nov, 2019	
Drawn by	Author	
Checked by	Checker	Scale

13-Nov-19 2:42:13 AM

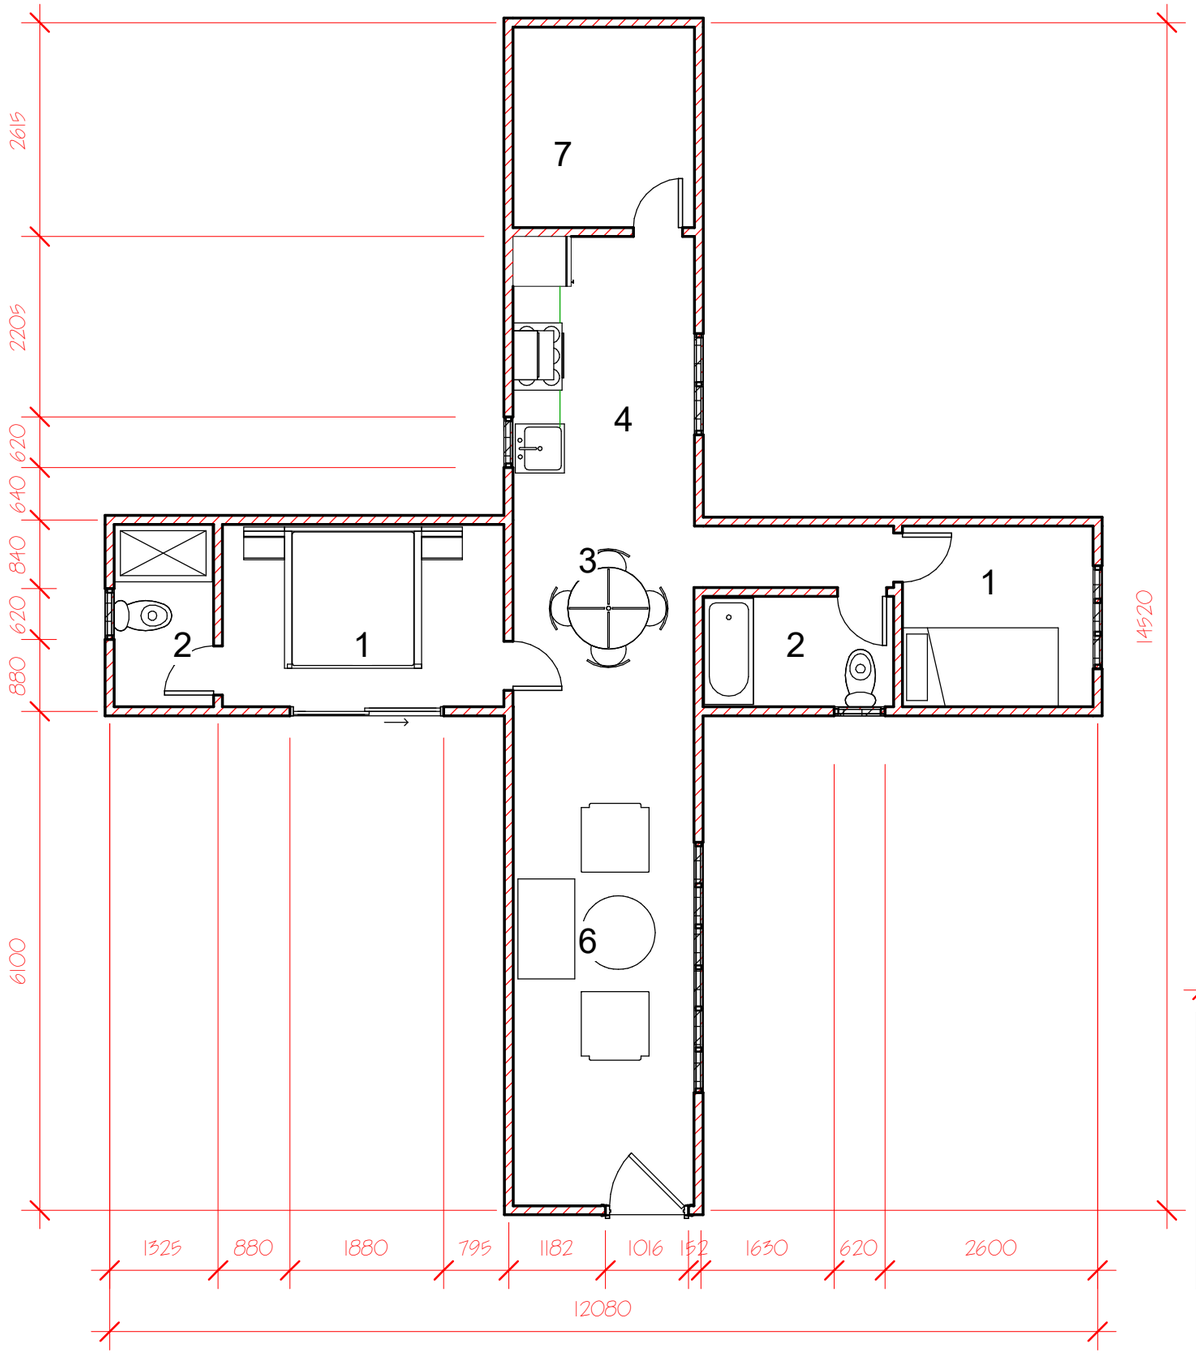

FLOOR PLAN

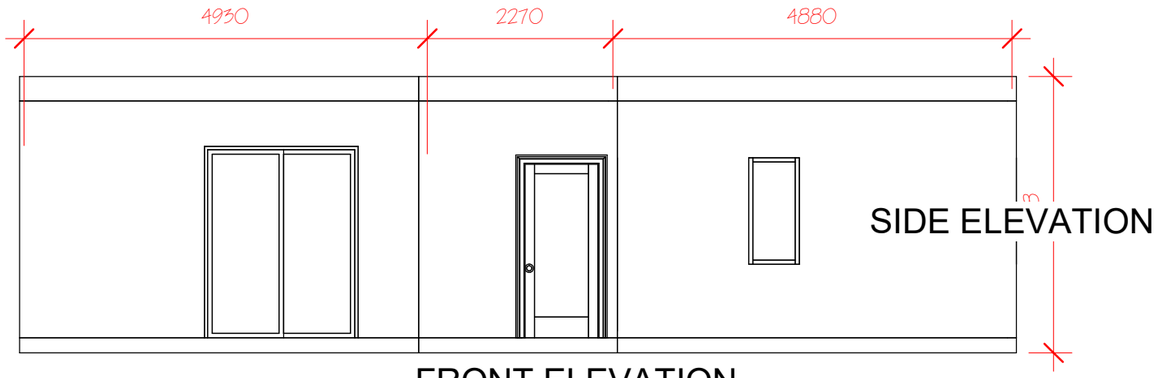

SIDE ELEVATION

FRONT ELEVATION

SPACE REQUIREMENTS

1 BEDROOM

2 BATHROOM

3 KITCHEN PLUS DINING

4 LOBBY

5 DECKING AREA

6 LIVING AREA

7 UTILITY

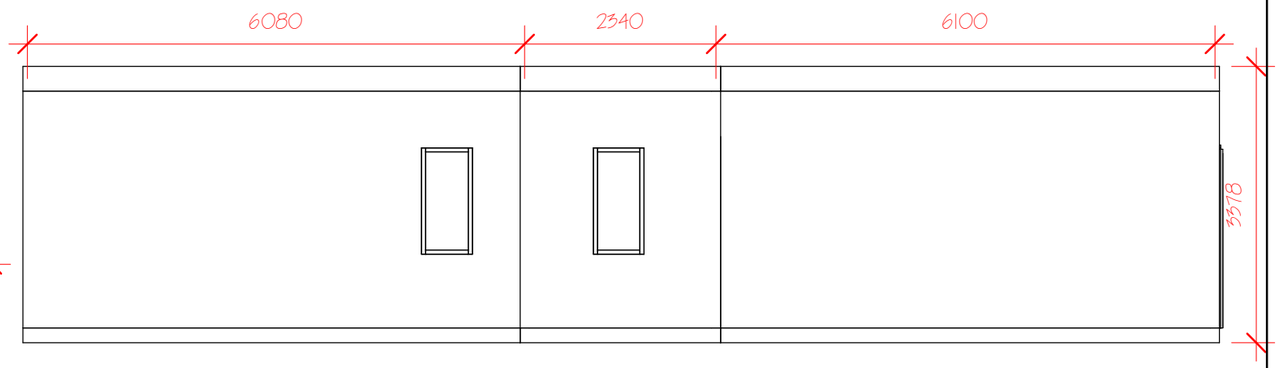

SIDE ELEVATION

2D

Architectural Drawings

No.	Description	Date

SAMAN PORTABLE OFFICE SOLUTIONS

MADISON

Project number	01	CONT 15	
Date	Nov, 2019		
Drawn by	Author		
Checked by	Checker	Scale	1 : 75

13-Nov-19 2:42:14 AM

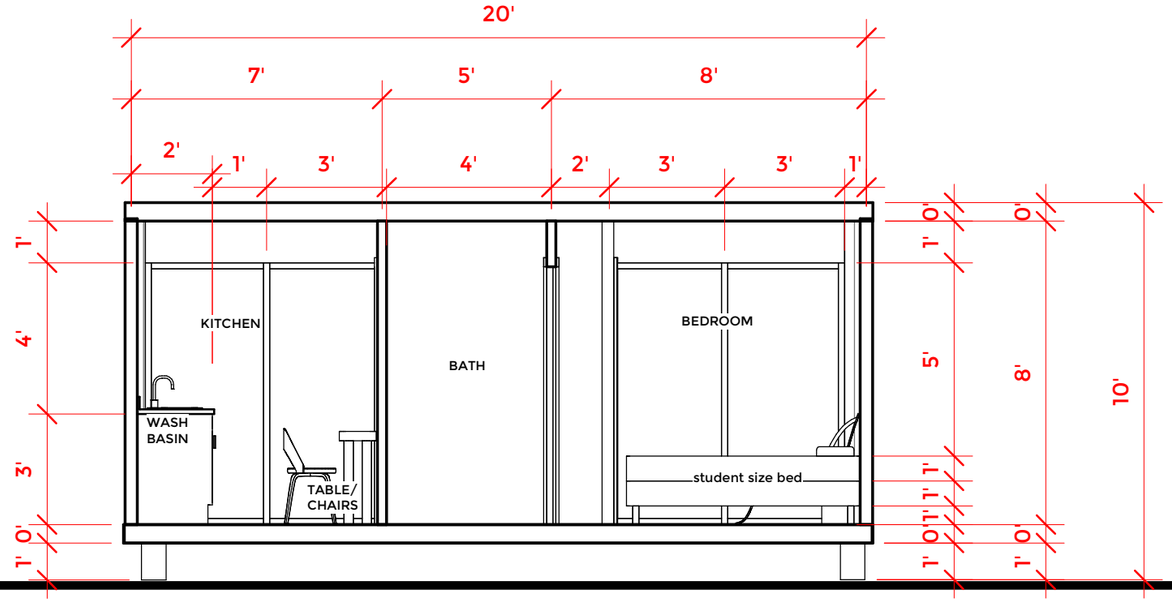

1 Section 1

1 : 50

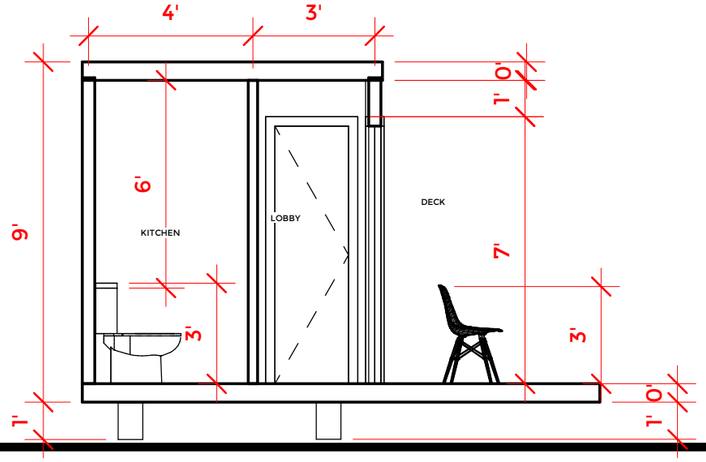

2 Section 2

1 : 50

Architectural Drawings

SAMAN POS India Private Limited

Container house plans

ALTAS

Project number	01	CONT11
Date	Nov, 2019	
Drawn by	Author	
Checked by	Checker	Scale 1 : 50

17-Nov-19 7:56:16 AM

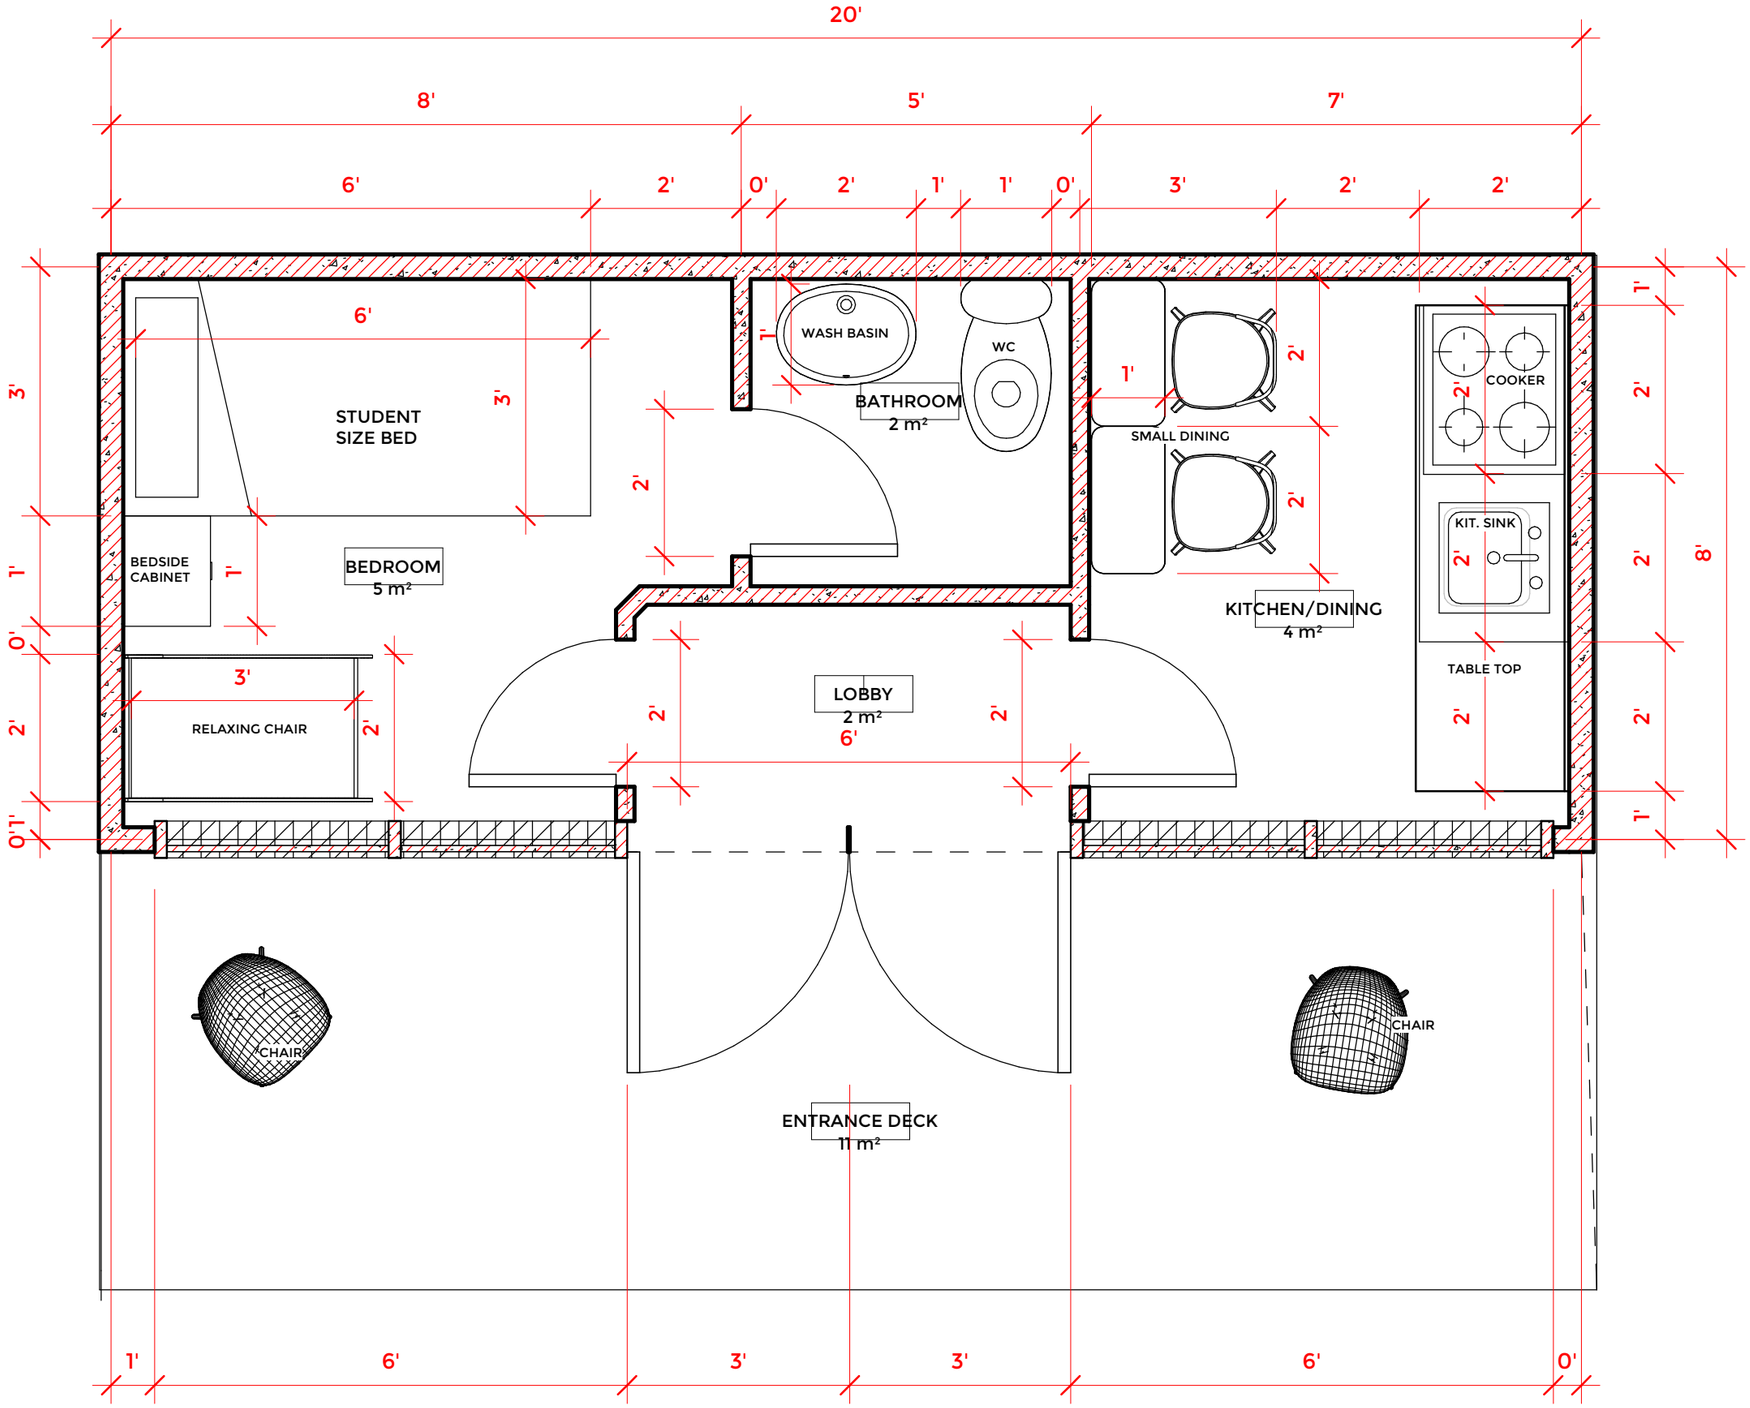

FLOOR PLAN

Architectural Drawings	SAMAN POS India Private Limited Container house plans	ALTAS	
		Project number 01	CONT 11
		Date Nov, 2019	
		Drawn by ARCHREVO STUDIO	
		Checked by CLIENT	Scale 1 : 25

17-Nov-19 7:56:17 AM

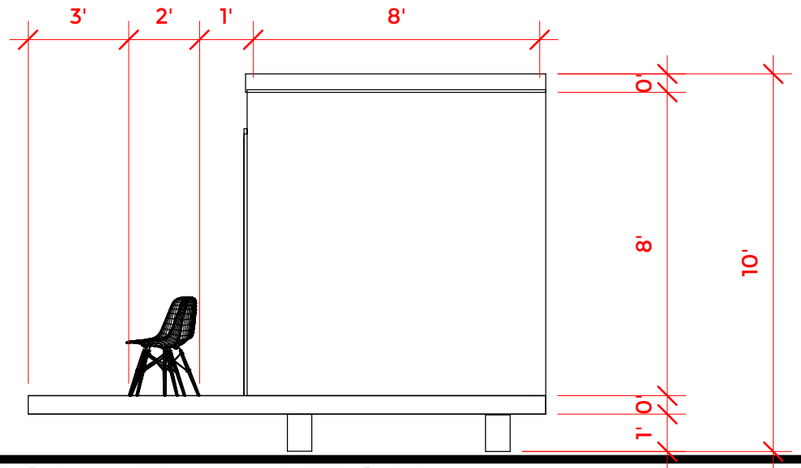

1 RIGHT ELEVATION

1 : 50

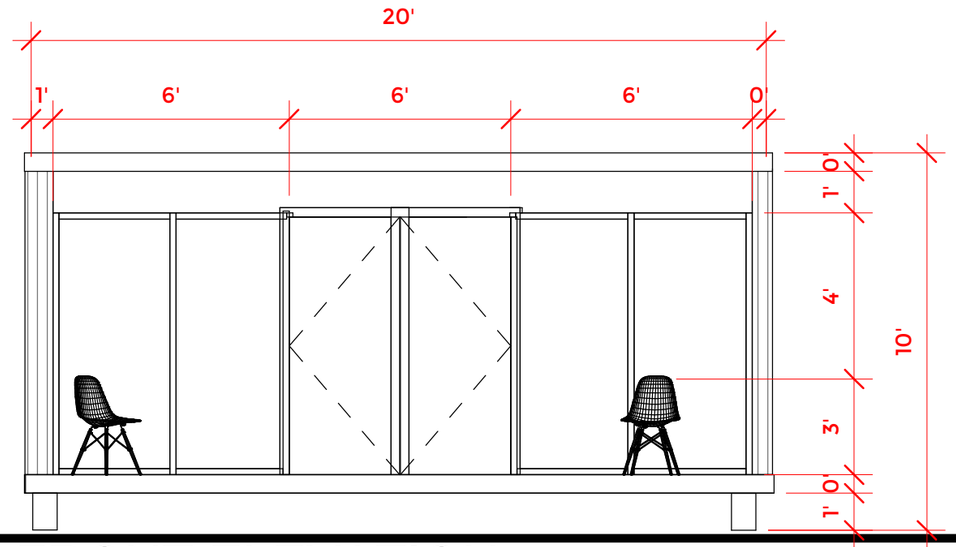

2 FRONT ELEVATION

1 : 50

Architectural Drawings

SAMAN POS India Private Limited

Container house plans

ATLAS

Project number	01	CONT 11	
Date	Nov, 2019		
Drawn by	ARCHREVO STUDIO		
Checked by	CLIENT	Scale	1 : 50

17-Nov-19 7:56:18 AM

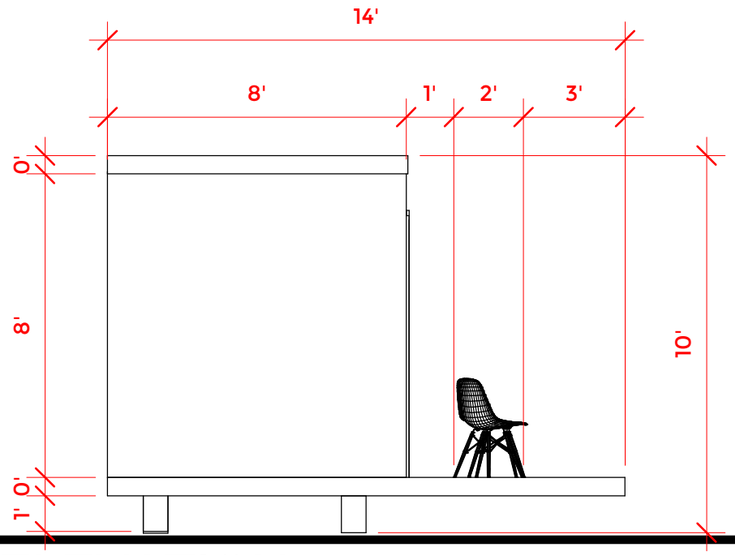

1 LEFT ELEVATION

1 : 50

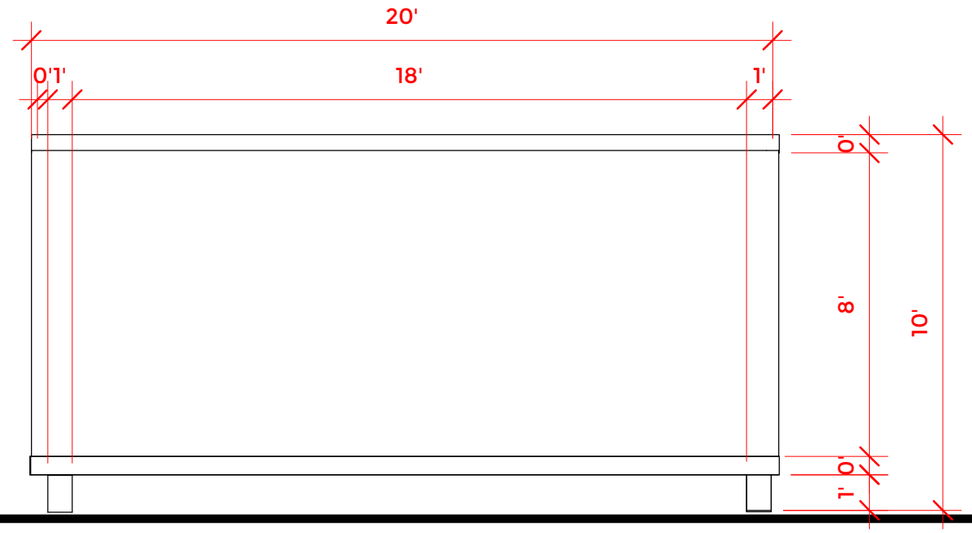

2 BACK ELEVATION

1 : 50

Architectural Drawings

SAMAN POS India Private Limited

Container house plans

ATLAS

Project number	01	CONT 11
Date	Nov, 2019	
Drawn by	ARCHREVO STUDIO	
Checked by	CLIENT	Scale 1 : 50

17-Nov-19 7:56:19 AM

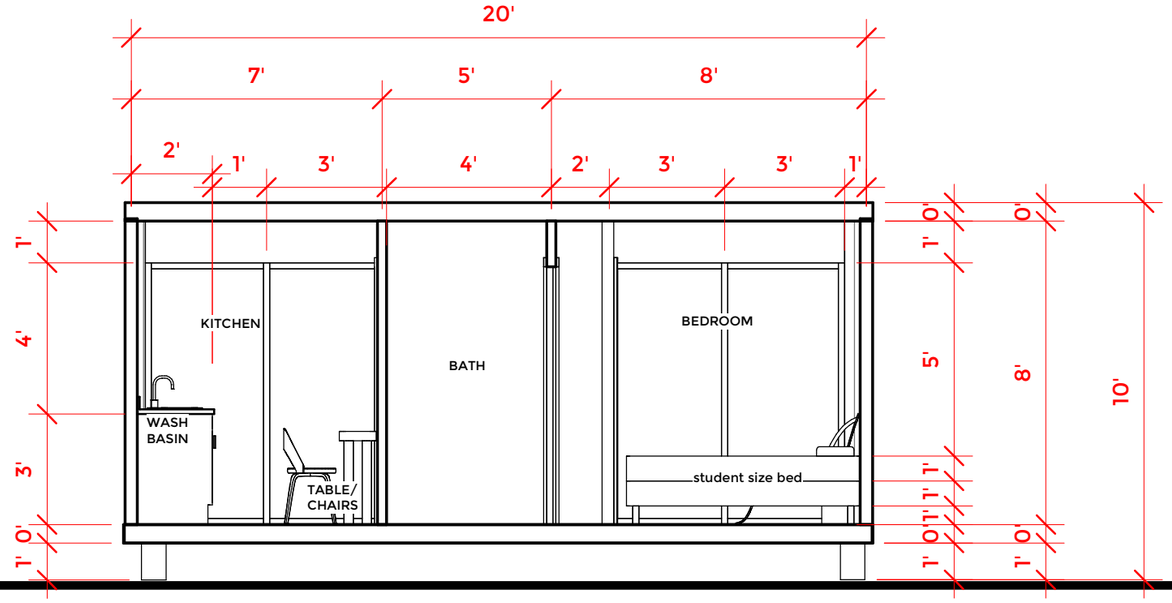

1 Section 1

1 : 50

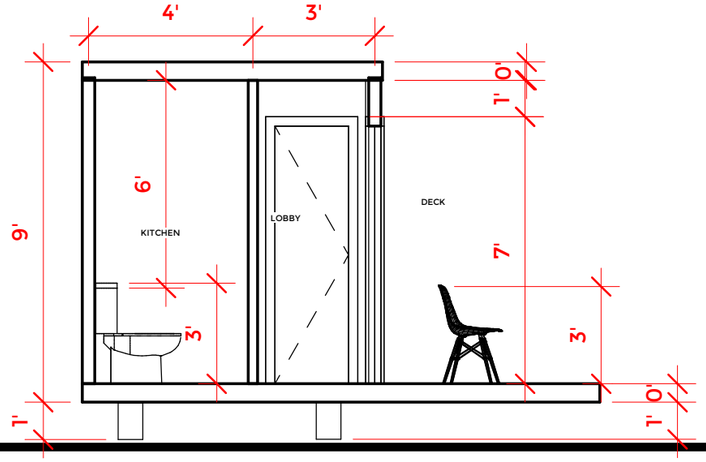

2 Section 2

1 : 50

Architectural Drawings

SAMAN POS India Private Limited

Container house plans

ALTAS

Project number	01	CONT11
Date	Nov, 2019	
Drawn by	Author	
Checked by	Checker	Scale 1 : 50

17-Nov-19 7:56:16 AM

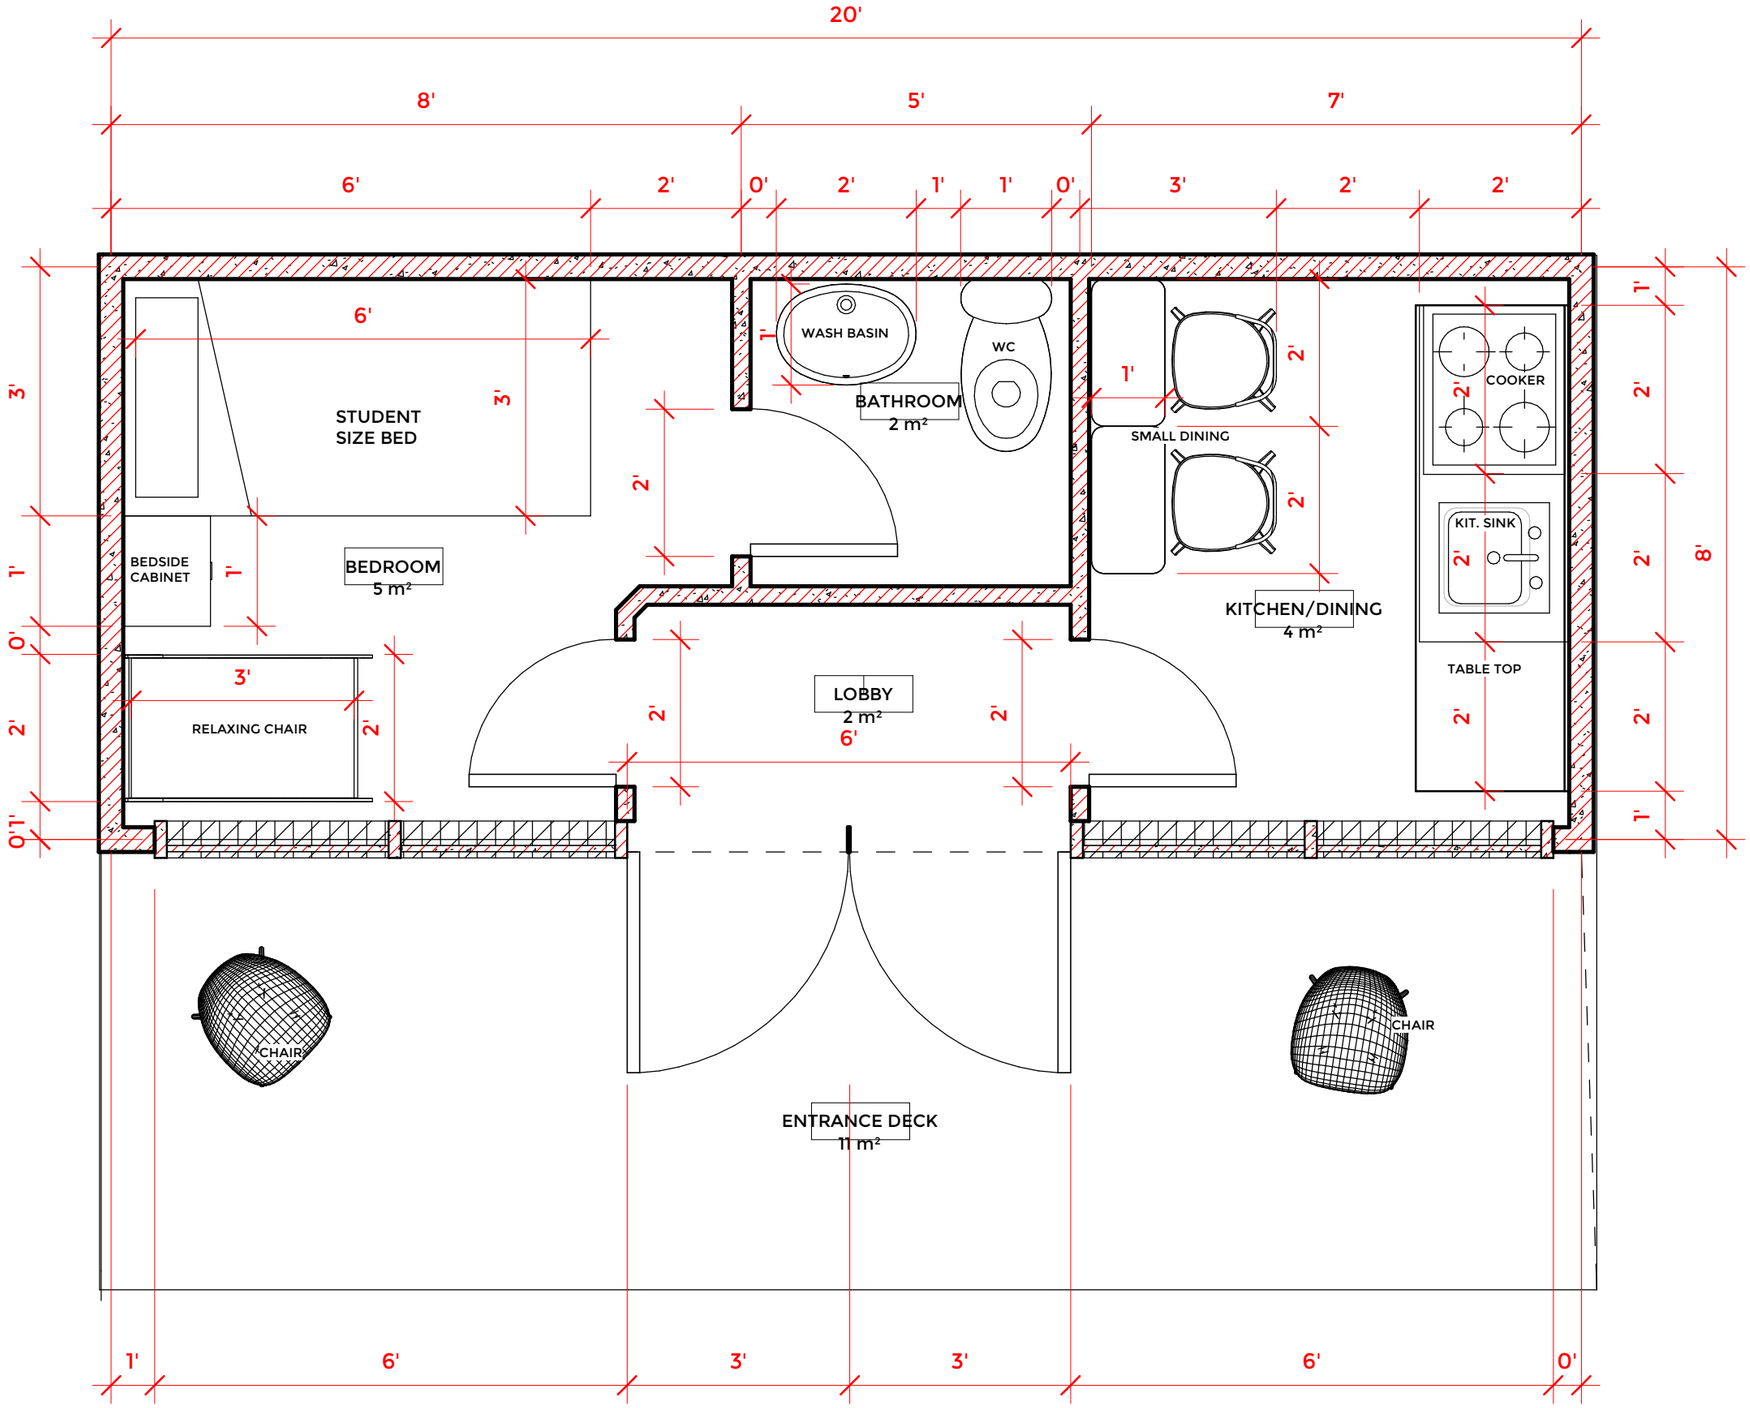

FLOOR PLAN

Architectural Drawings	SAMAN POS India Private Limited Container house plans	ALTAS	
		Project number 01	CONT 11
		Date Nov, 2019	
		Drawn by ARCHREVO STUDIO	
		Checked by CLIENT	Scale 1 : 25

17-Nov-19 7:56:17 AM

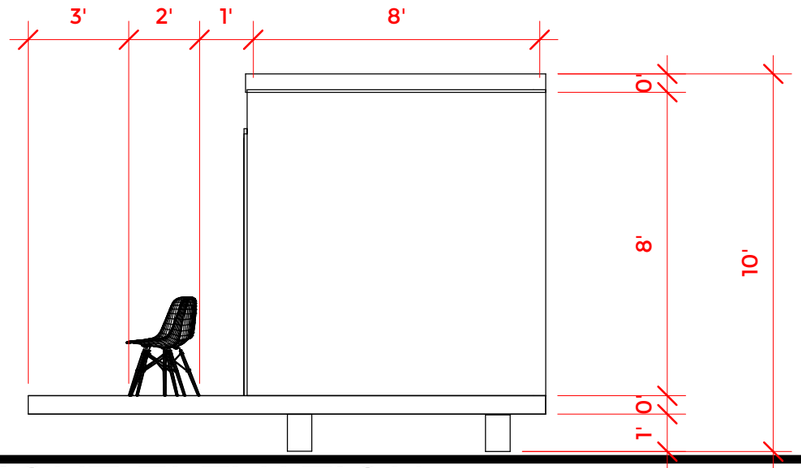

1 RIGHT ELEVATION

1 : 50

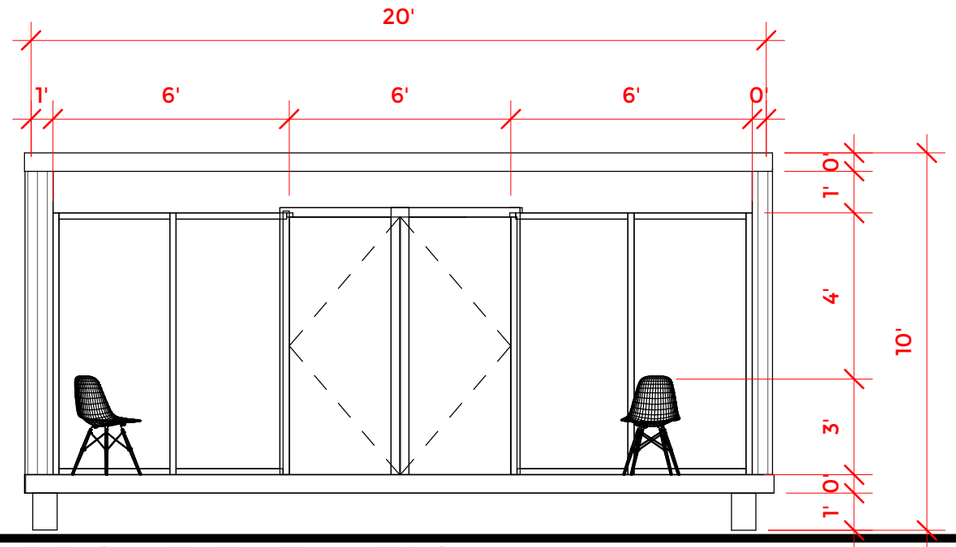

2 FRONT ELEVATION

1 : 50

Architectural Drawings

SAMAN POS India Private Limited

Container house plans

ATLAS

Project number	01	CONT 11	
Date	Nov, 2019		
Drawn by	ARCHREVO STUDIO		
Checked by	CLIENT	Scale	1 : 50

17-Nov-19 7:56:18 AM

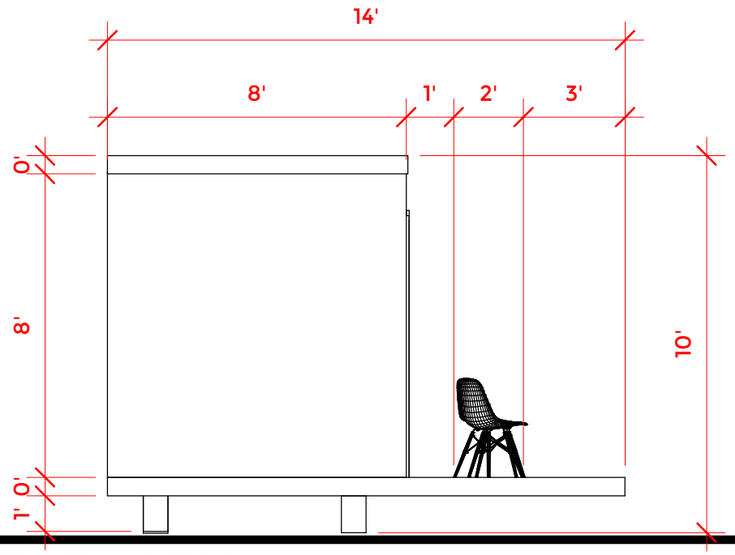

1 LEFT ELEVATION

1 : 50

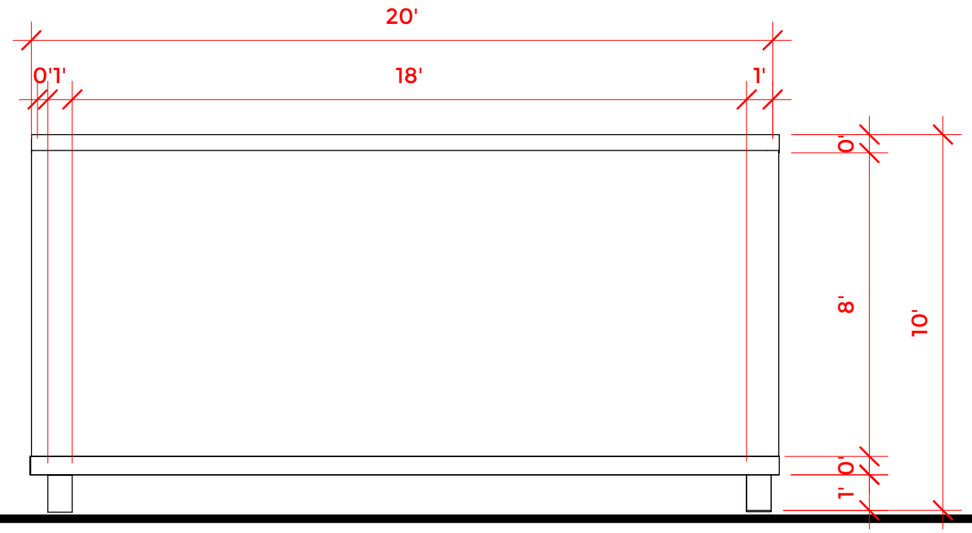

2 BACK ELEVATION

1 : 50

Architectural Drawings

SAMAN POS India Private Limited

Container house plans

ATLAS

Project number	01	CONT 11
Date	Nov, 2019	
Drawn by	ARCHREVO STUDIO	
Checked by	CLIENT	Scale 1 : 50

17-Nov-19 7:56:19 AM

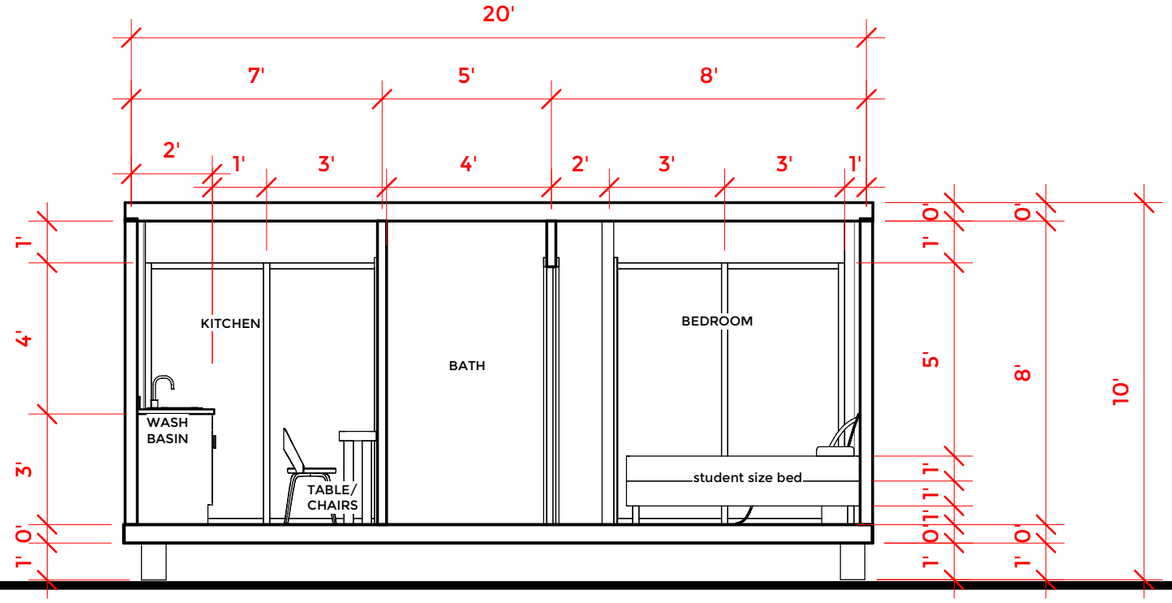

1 Section 1

1 : 50

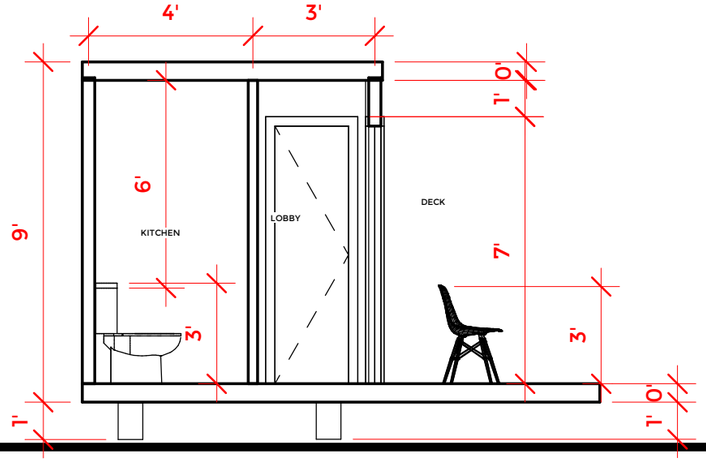

2 Section 2

1 : 50

Architectural Drawings

SAMAN POS India Private Limited

Container house plans

ALTAS

Project number	01	CONT11
Date	Nov, 2019	
Drawn by	Author	
Checked by	Checker	Scale 1 : 50

17-Nov-19 7:56:16 AM

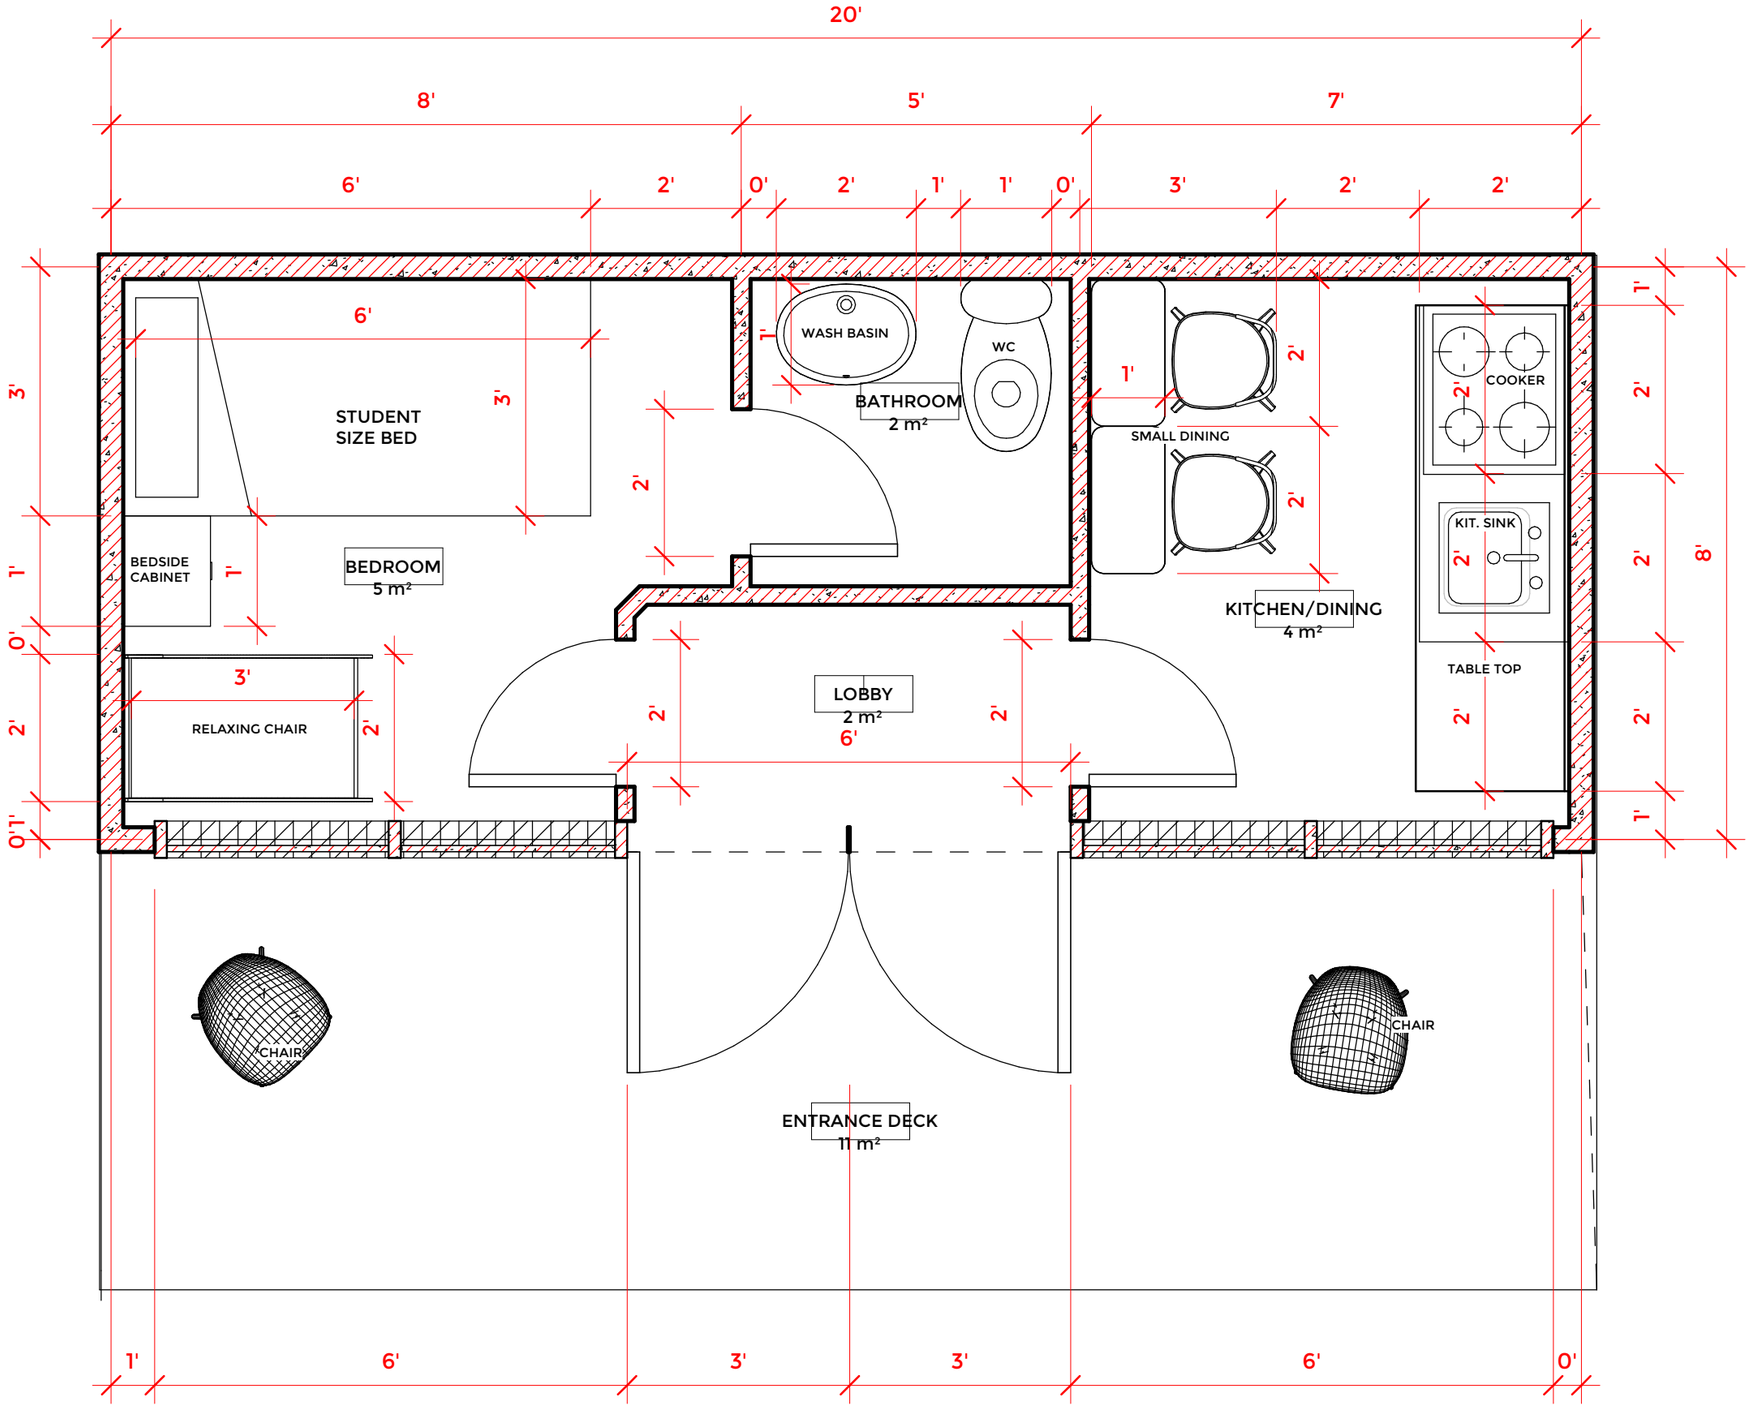

FLOOR PLAN

Architectural Drawings	SAMAN POS India Private Limited Container house plans	ALTAS	
		Project number 01	CONT 11
		Date Nov, 2019	
		Drawn by ARCHREVO STUDIO	
		Checked by CLIENT	Scale 1 : 25

17-Nov-19 7:56:17 AM

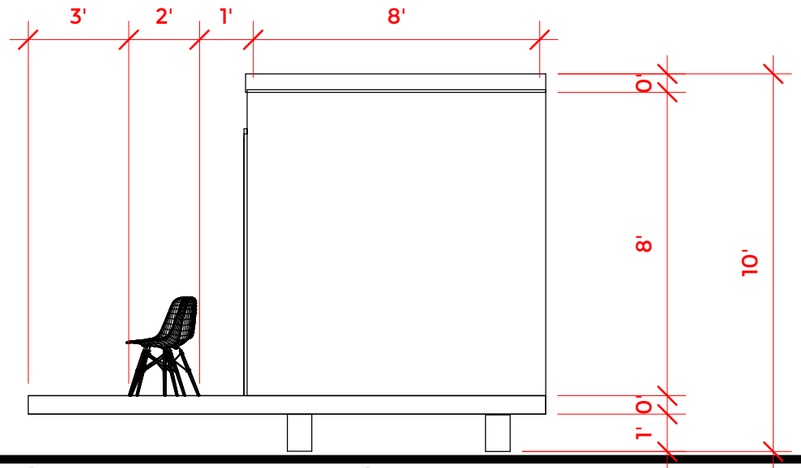

1 RIGHT ELEVATION

1 : 50

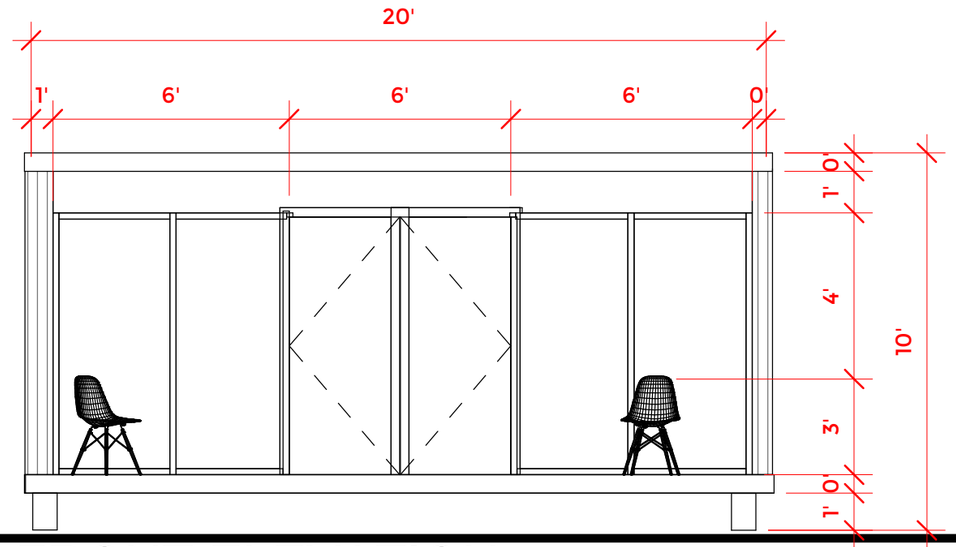

2 FRONT ELEVATION

1 : 50

Architectural Drawings

SAMAN POS India Private Limited

Container house plans

ATLAS

Project number	01	CONT 11	
Date	Nov, 2019		
Drawn by	ARCHREVO STUDIO		
Checked by	CLIENT	Scale	1 : 50

17-Nov-19 7:56:18 AM

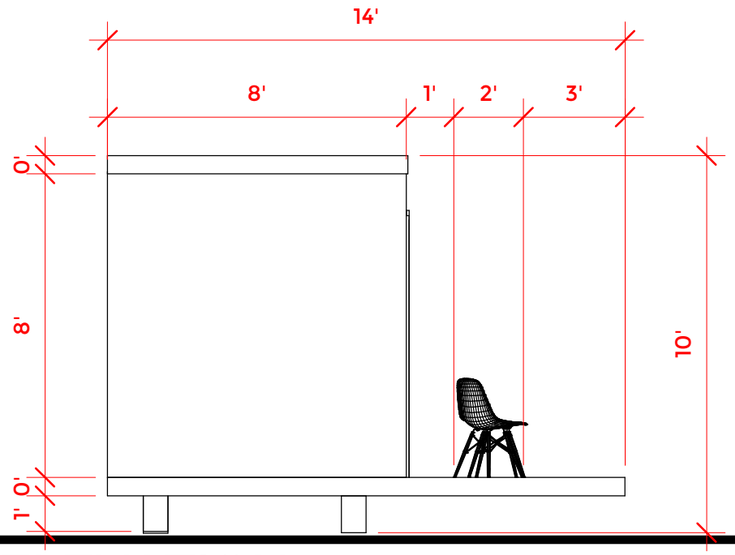

1 LEFT ELEVATION

1 : 50

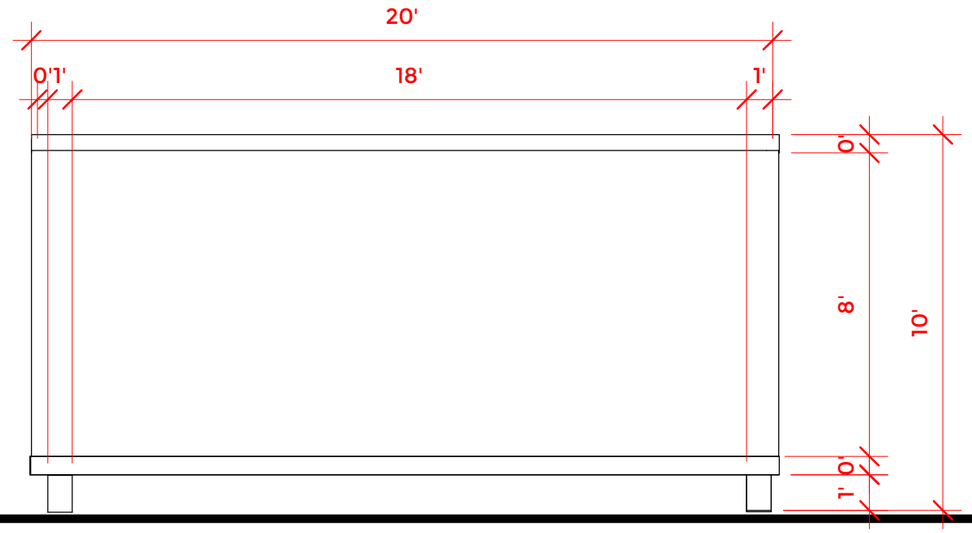

2 BACK ELEVATION

1 : 50

Architectural Drawings

SAMAN POS India Private Limited

Container house plans

ATLAS

Project number	01	CONT 11
Date	Nov, 2019	
Drawn by	ARCHREVO STUDIO	
Checked by	CLIENT	Scale 1 : 50

17-Nov-19 7:56:19 AM

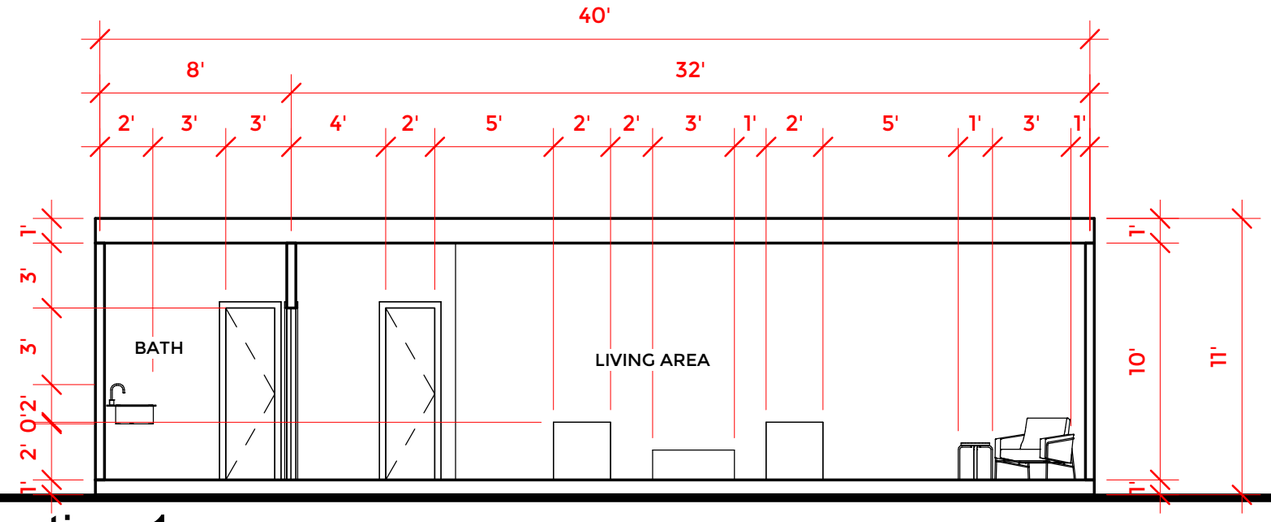

1 Section 1

1 : 75

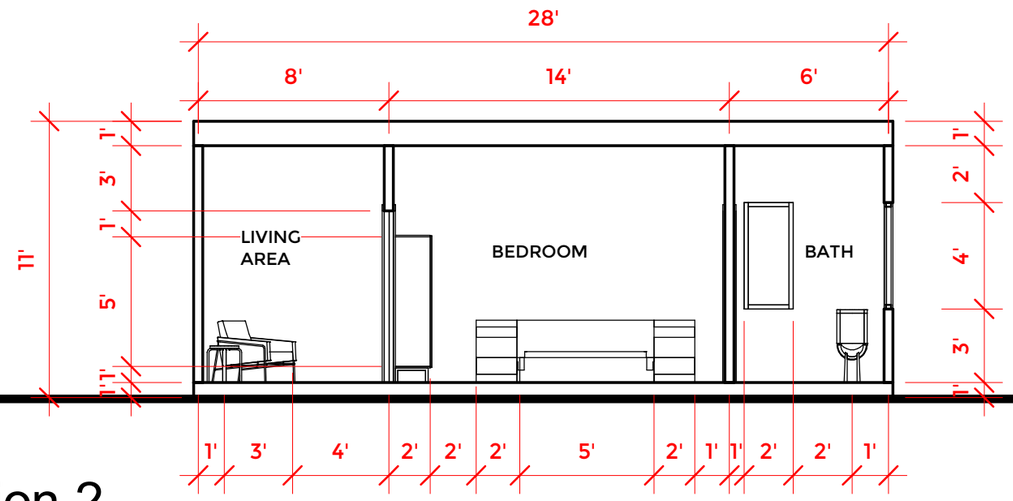

2 Section 2

1 : 75

Architectural Drawings

SAMAN Pos India Private Limited

Container House Plans

BOSTON

Project number	17
Date	Nov, 2019
Drawn by	ARCHREVO STUDIO
Checked by	CLIENT

CONT17

Scale 1 : 75

17-Nov-19 7:19:26 AM

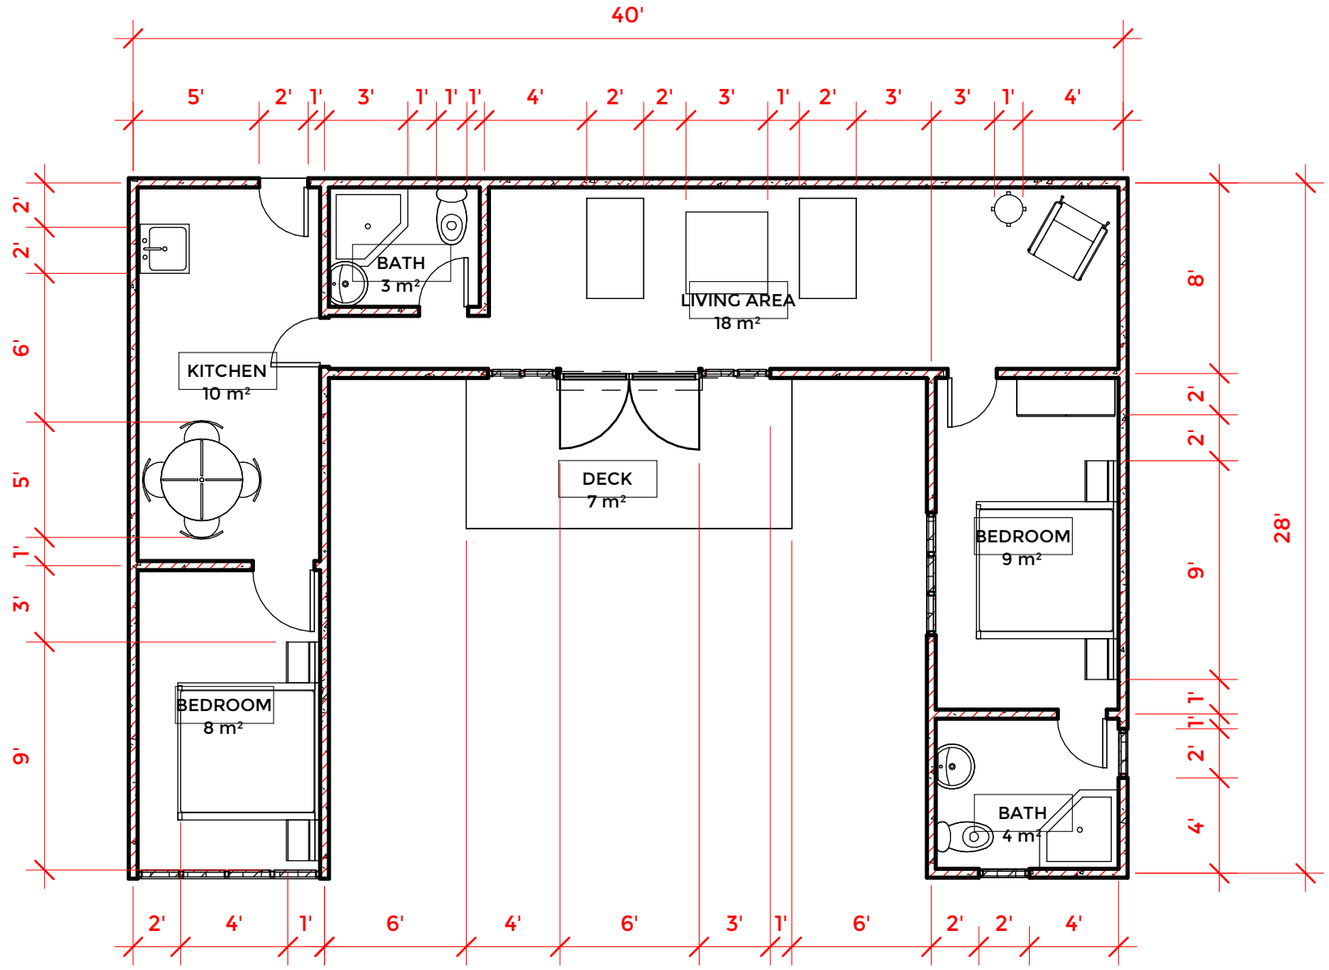

1

FLOOR PLAN

1 : 75

Architectural Drawings

SAMAN Pos India Private Limited

Container House Plans

BOSTON

Project number	17
Date	Nov, 2019
Drawn by	ARCHREVO STUDIO
Checked by	CLIENT

CONT 17

Scale 1 : 75

17-Nov-19 7:19:26 AM

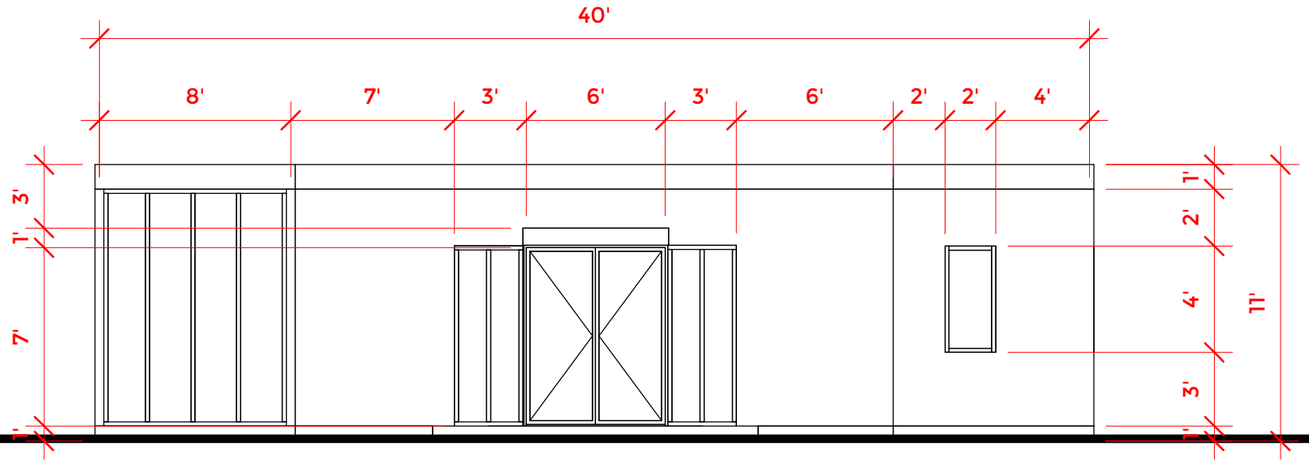

1 FRONT ELEVATION

1 : 75

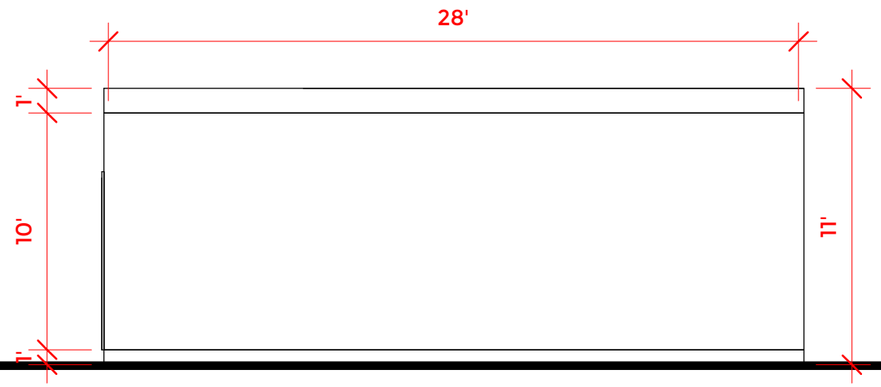

2 LEFT ELVATION

1 : 75

Architectural Drawings

SAMAN Pos India Private Limited

Container House Plans

BOSTON			
Project number	17	CONT 17	
Date	Nov, 2019		
Drawn by	ARCHREVO STUDIO		
Checked by	CLIENT	Scale	1 : 75

17-Nov-19 7:19:27 AM

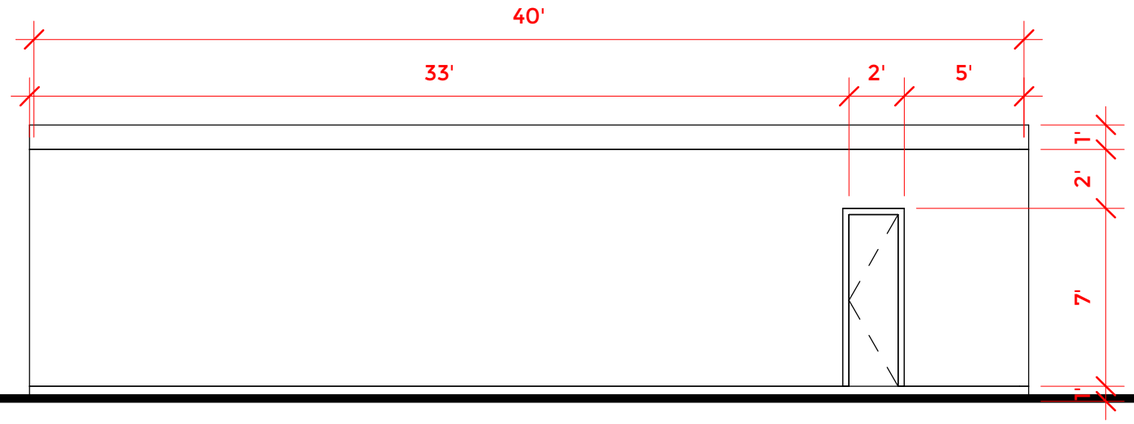

2 BACK ELEVATION

1 : 75

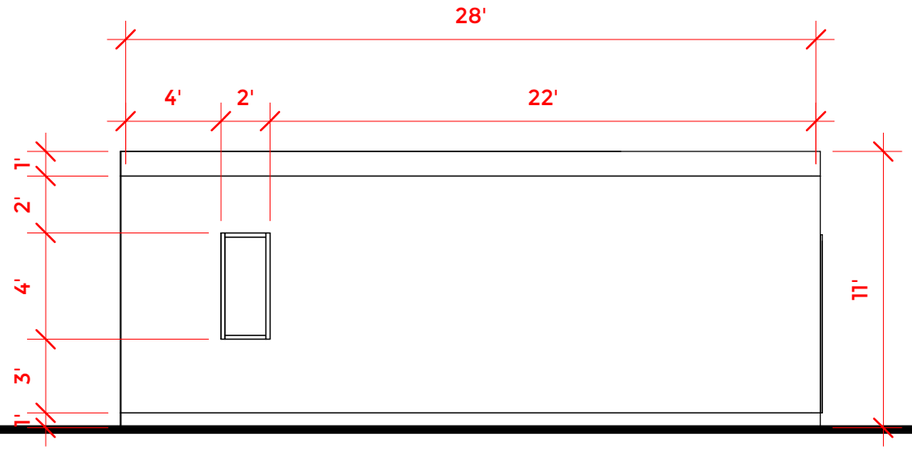

1 RIGHT ELEVATION

1 : 75

Architectural Drawings

SAMAN Pos India Private Limited

Container House Plans

BOSTON

Project number	17
Date	Nov, 2019
Drawn by	ARCHREVO STUDIO
Checked by	CLIENT

CONT 17

Scale 1 : 75

17-Nov-19 7:19:27 AM

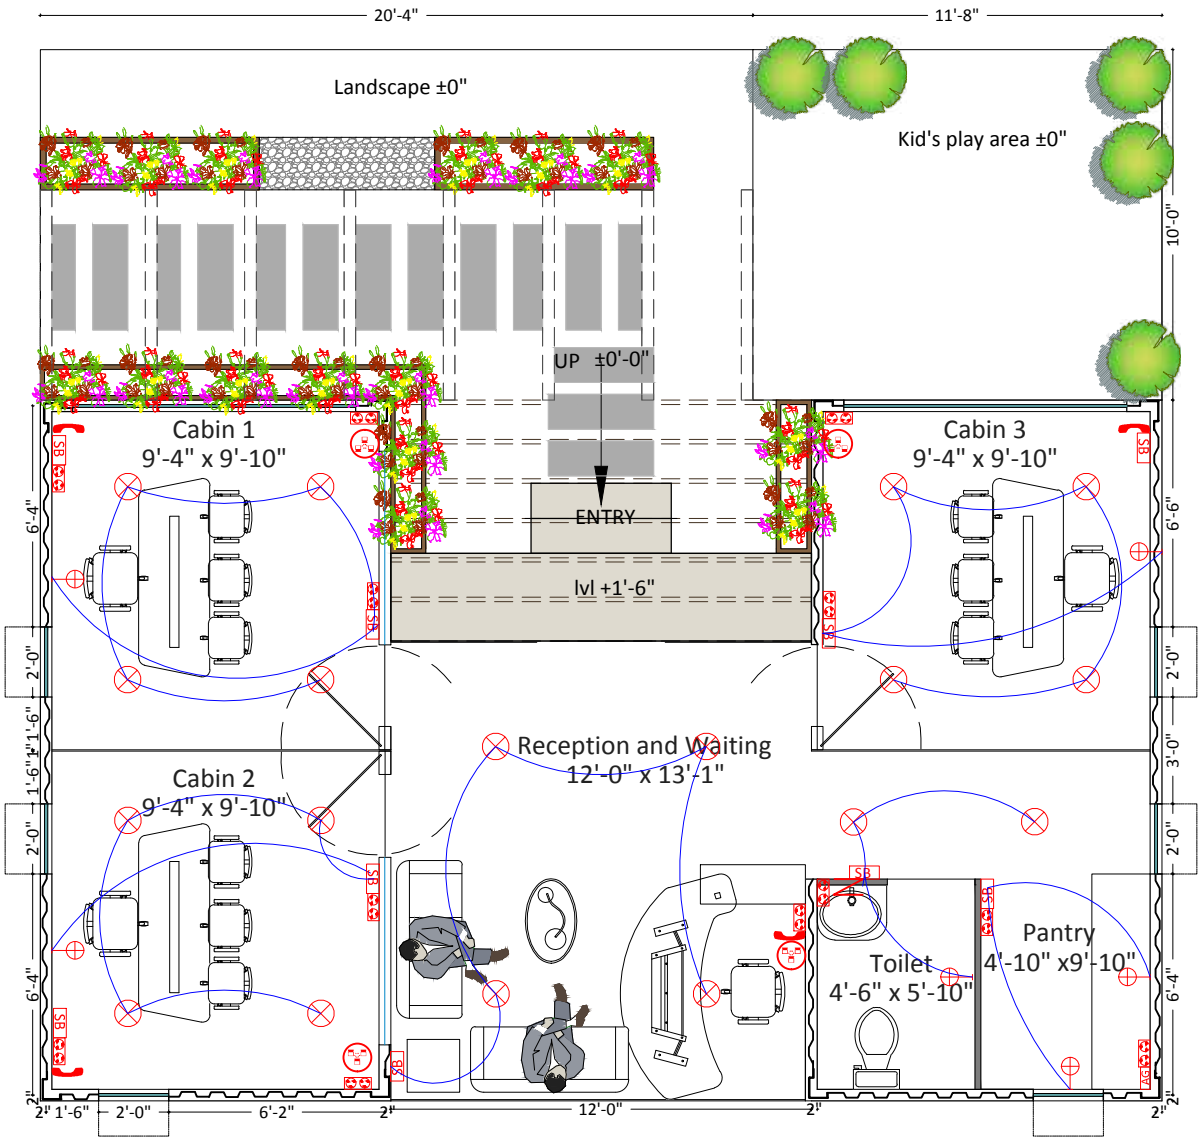

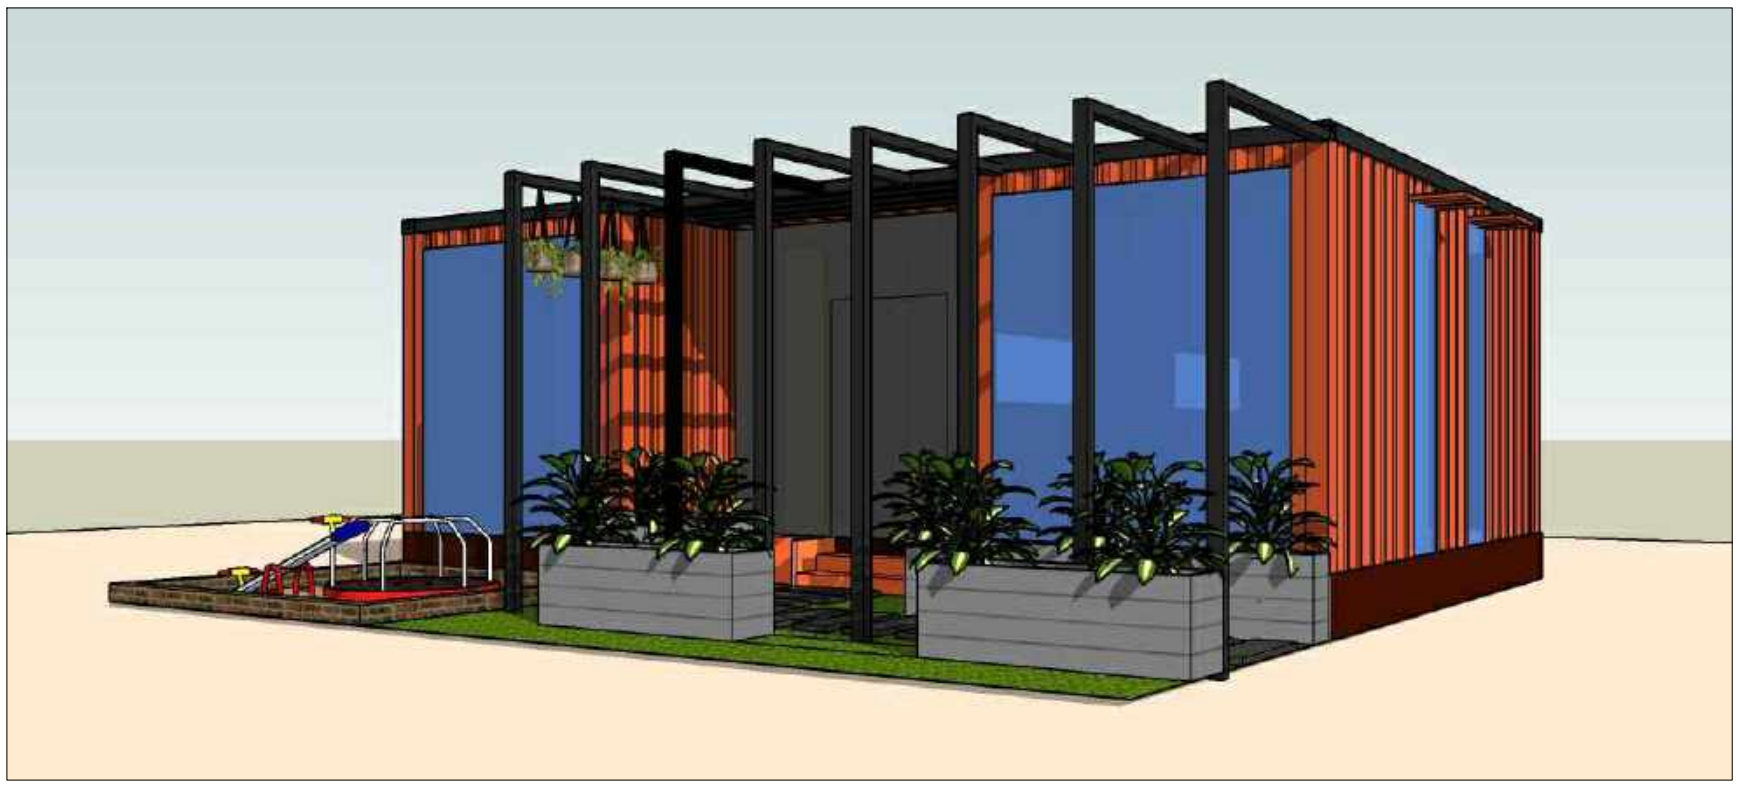

SITE OFFICE

Electrical Layout

NORTH

SCALE
NTS

Flat No. 101, Indus Innova Apt.
Beside HP Office,
Mahadevapura, Bangalore
Ph: +91 80 4953 3387
E-mail: *info@iwdarchitects.com*

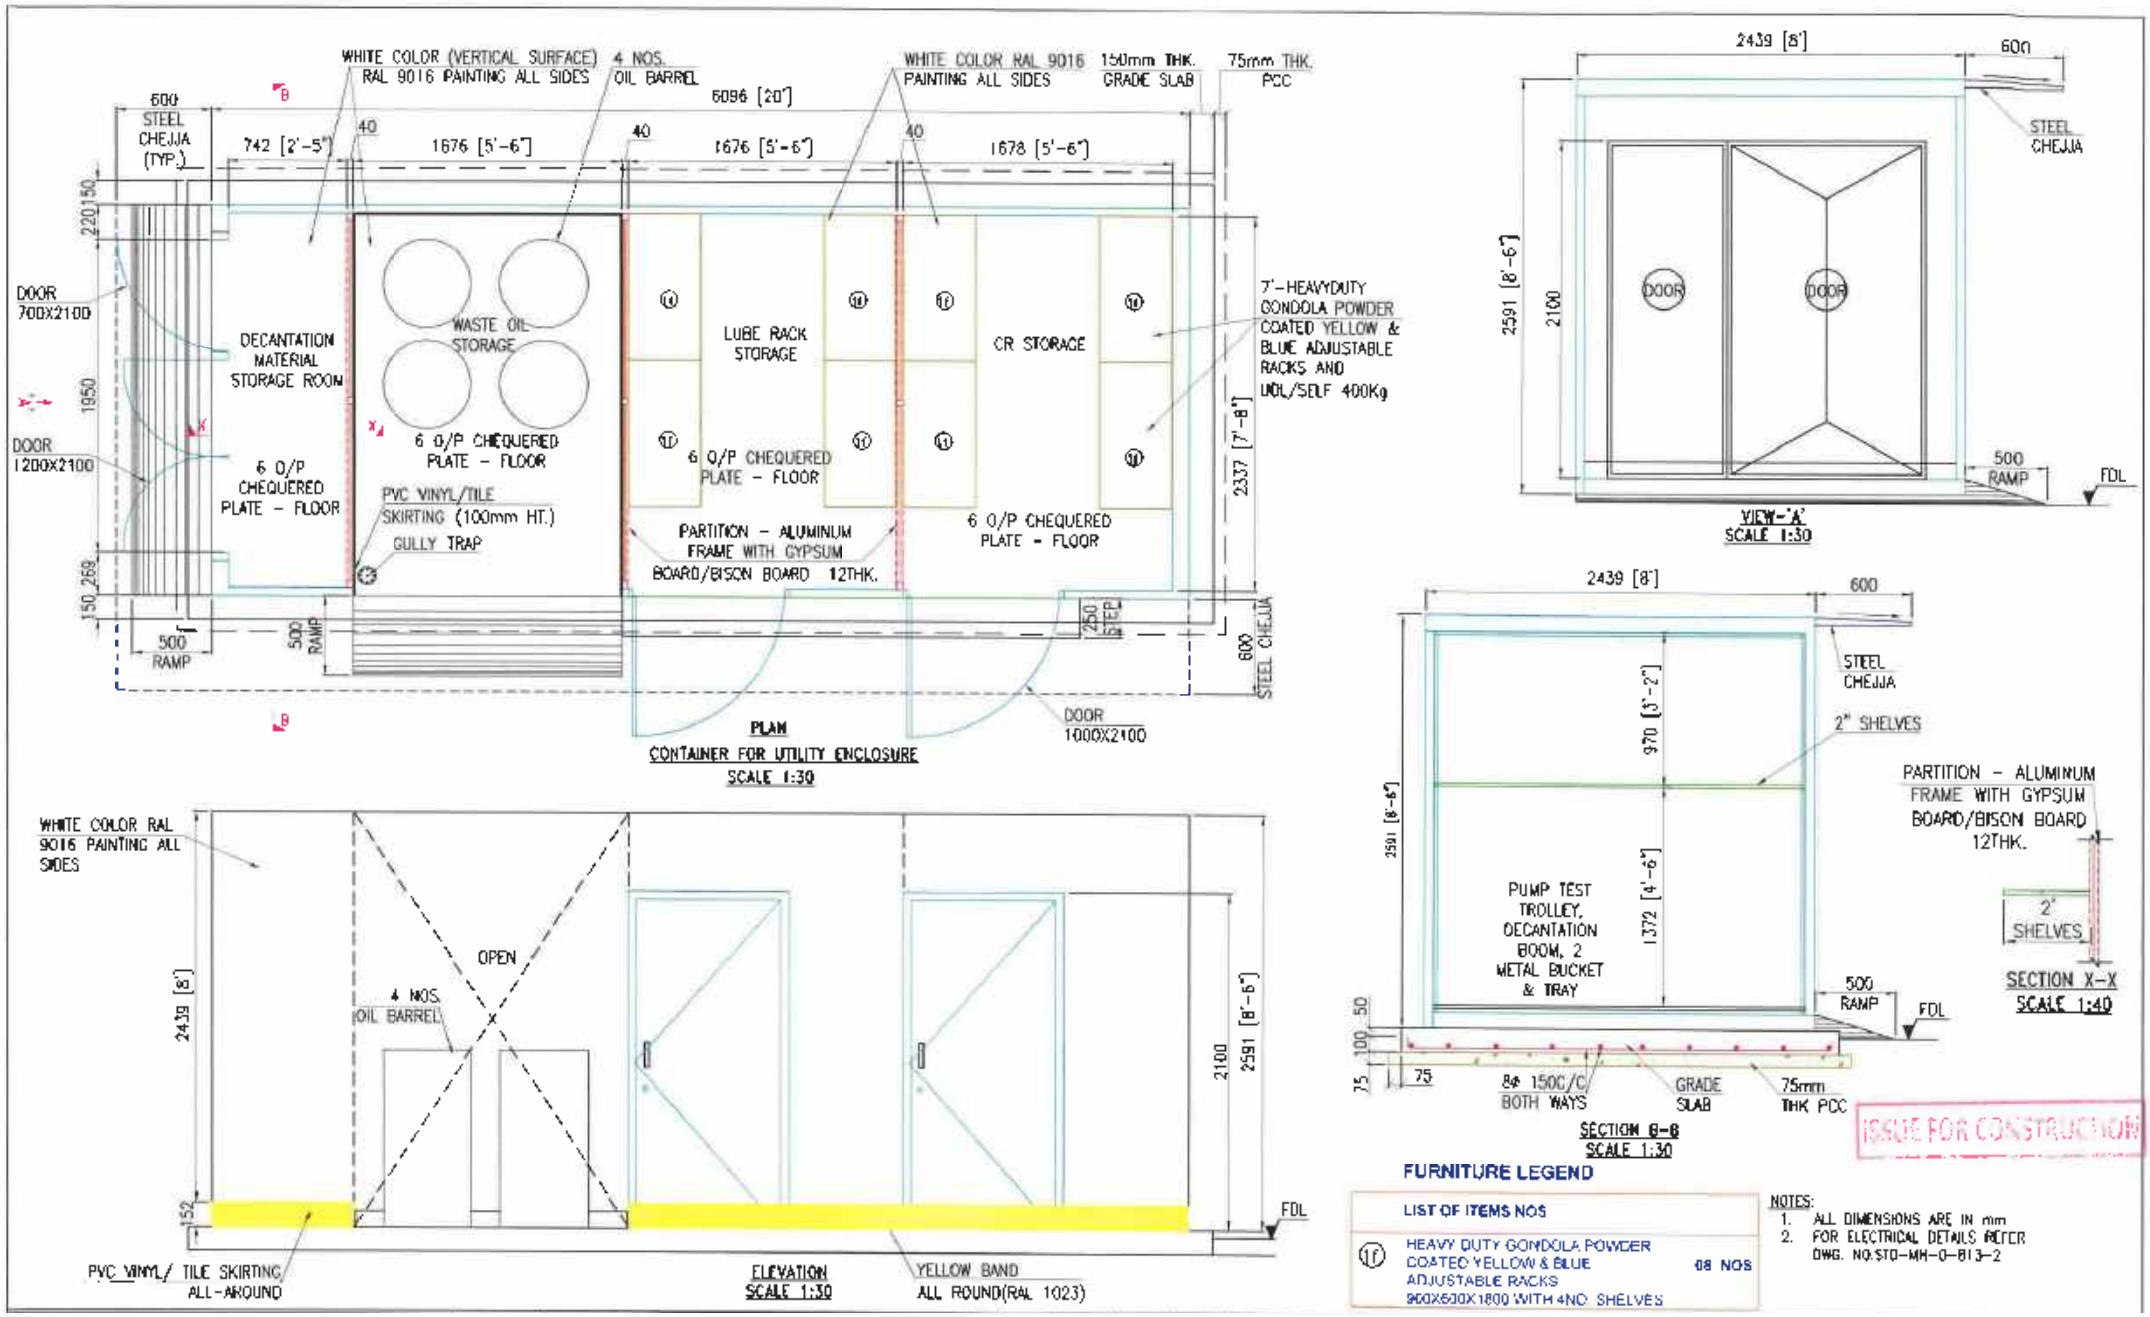

UTILITY CONTAINER

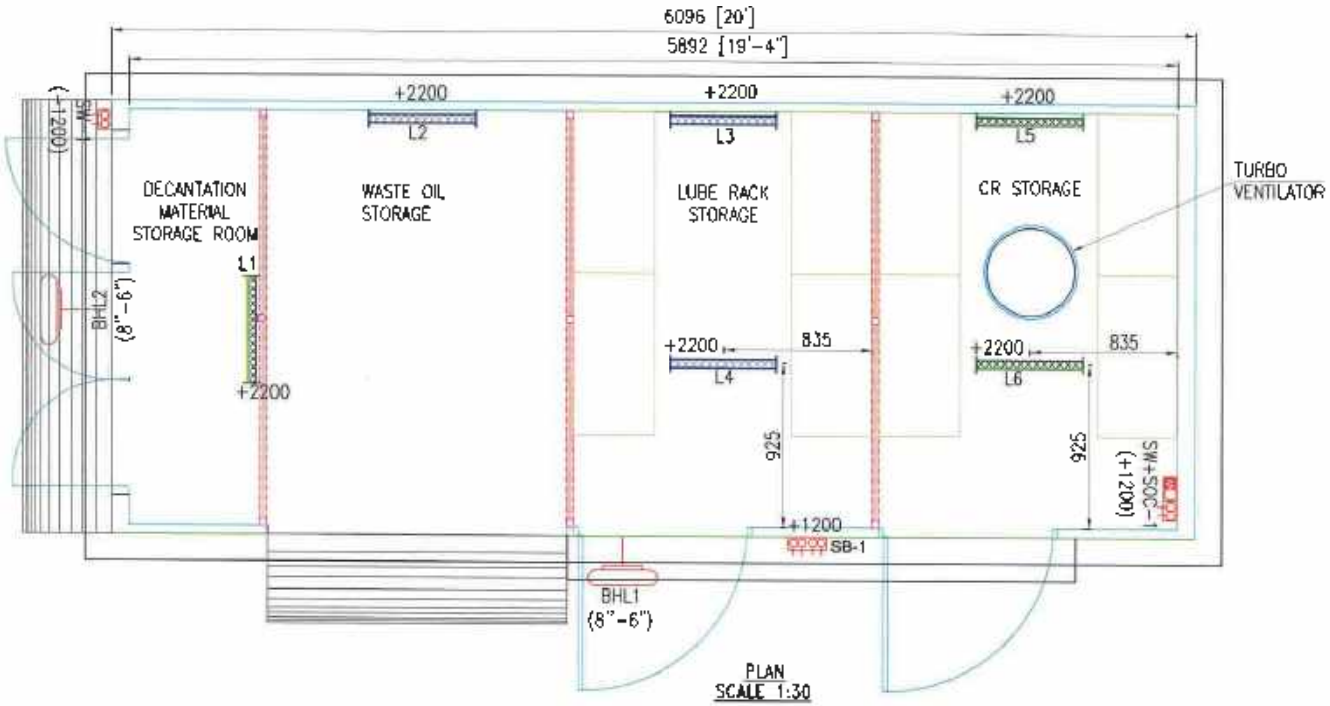

PLAN
SCALE 1:30

TURBO VENTILATOR

TURBO VENTILATOR – 14" INNER AND OUTER ARM – MS WITH ELECTRO ZINC PLATING

LEGEND

SI No.	DENOTATION	DESCRIPTION	DESIGNATION	MAKE/MODEL	QTY
1		1*16A SP SWITCH+1*5/15A UNIVERSAL SOCKET-NON UPS (WHITE)+2 MODULE 6A SP SWITCH BOARD	SW+SOC-1	MAKE. ANCHOR, ROMA/ LEGRAND/HAVELLS	1
2		2 MODULE 6A SP SWITCH BOARD WITH REQUIRED ACCESSORIES	SW-1	MAKE: ANCHOR, ROMA/ LEGRAND/HAVELLS	1
3		2X20W LED TUBE LIGHT WITH REQUIRED ACCESSORIES	L1-L3-L6	LED BATTEN 4 FT (SMARTBRIE BATTEN 1127mm, 40W) MAKE : PHILIPS MODEL NO: BN100C LED405-6500 PSU L120 GR	3
4		2x20W FLAME PROOF LED TUBE LIGHT WITH REQUIRED ACCESSORIES	L2-L3-L4	2x20W FLAME PROOF LED LIGHT FIXTURE MAKE CROMPTON GEAVES MODEL NO: EXTN2LT8-16/20	3
5		TURBO VENTILATOR			1
6		BULK HEAD LED LIGHT 70W	BHL-1 BHL-2	MAKE : PHILIPS MODEL : WT202W LED65 CW PSU S2 FC (ENDURA BULKHEAD 9W IP66)	2
7		4 MODULE 6A SP SWITCH BOARD WITH REQUIRED ACCESSORIES	SB-1	MAKE: ANCHOR, ROMA/ LEGRAND/HAVELLS	1

ISSUE FOR CONSTRUCTION

UTILITY CONTAINER

FRONT VIEW

BACK VIEW

Leftside view

Rightside view

Top View

ARCHITECTURAL DRAWINGS

SAMAN POS India Private Limited
Container house plans

CONCORD

PROJECT NUMBER	03	CONTAINER 3	
DATE	25-11-2019		
DRAWN BY	AUTHOR		
CHECKED BY	CHECKER	SCALE	1:50

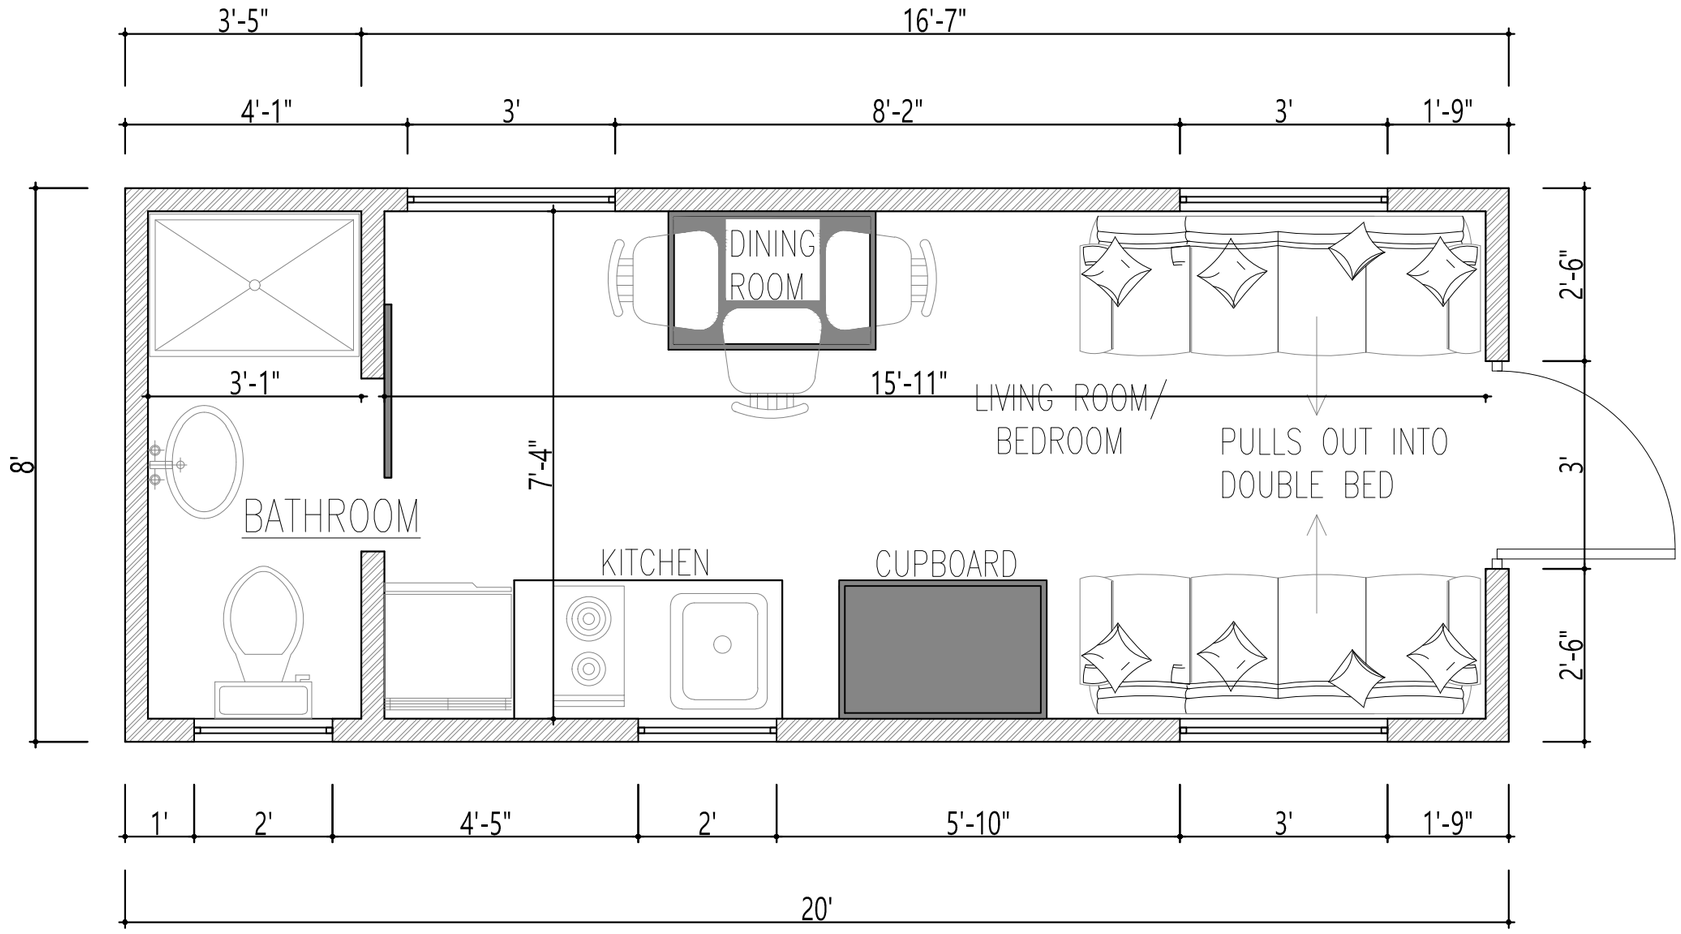

ROOMS SUMMARY:

KITCHEN.....17 SQ.FT

DINING ROOM.....19 SQ.FT

LIVING/BED ROOM....54 SQ.FT

BATH ROOM.....22 SQ.FT

TOTAL AREA:

GROUND FLOOR...138 SQ.FT

ARCHITECTURAL DRAWINGS

SAMAN POS India Private Limited
Container house plans

CONCORD

PROJECT NUMBER	03	CONTAINER 3	
DATE	25-11-2019		
DRAWN BY	AUTHOR		
CHECKED BY	CHECKER	SCALE	1:50

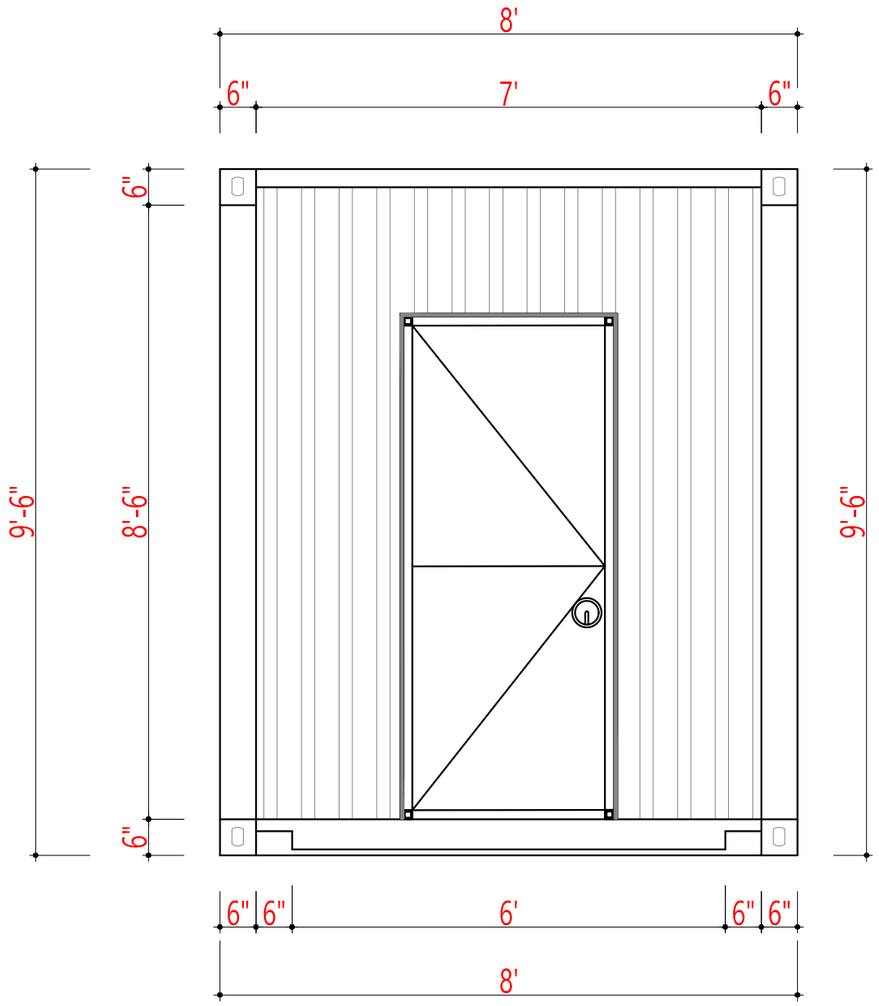

SIDE ELEVATION

ROOMS SUMMARY:

KITCHEN.....17 SQ.FT

DINING ROOM.....19 SQ.FT

LIVING/BED ROOM....54 SQ.FT

BATH ROOM.....22 SQ.FT

TOTAL AREA:

GROUND FLOOR...138 SQ.FT

ARCHITECTURAL DRAWINGS

SAMAN POS India Private Limited
Container house plans

CONCORD

PROJECT NUMBER	03	CONTAINER 3	
DATE	25-11-2019		
DRAWN BY	AUTHOR		
CHECKED BY	CHECKER	SCALE	1:50

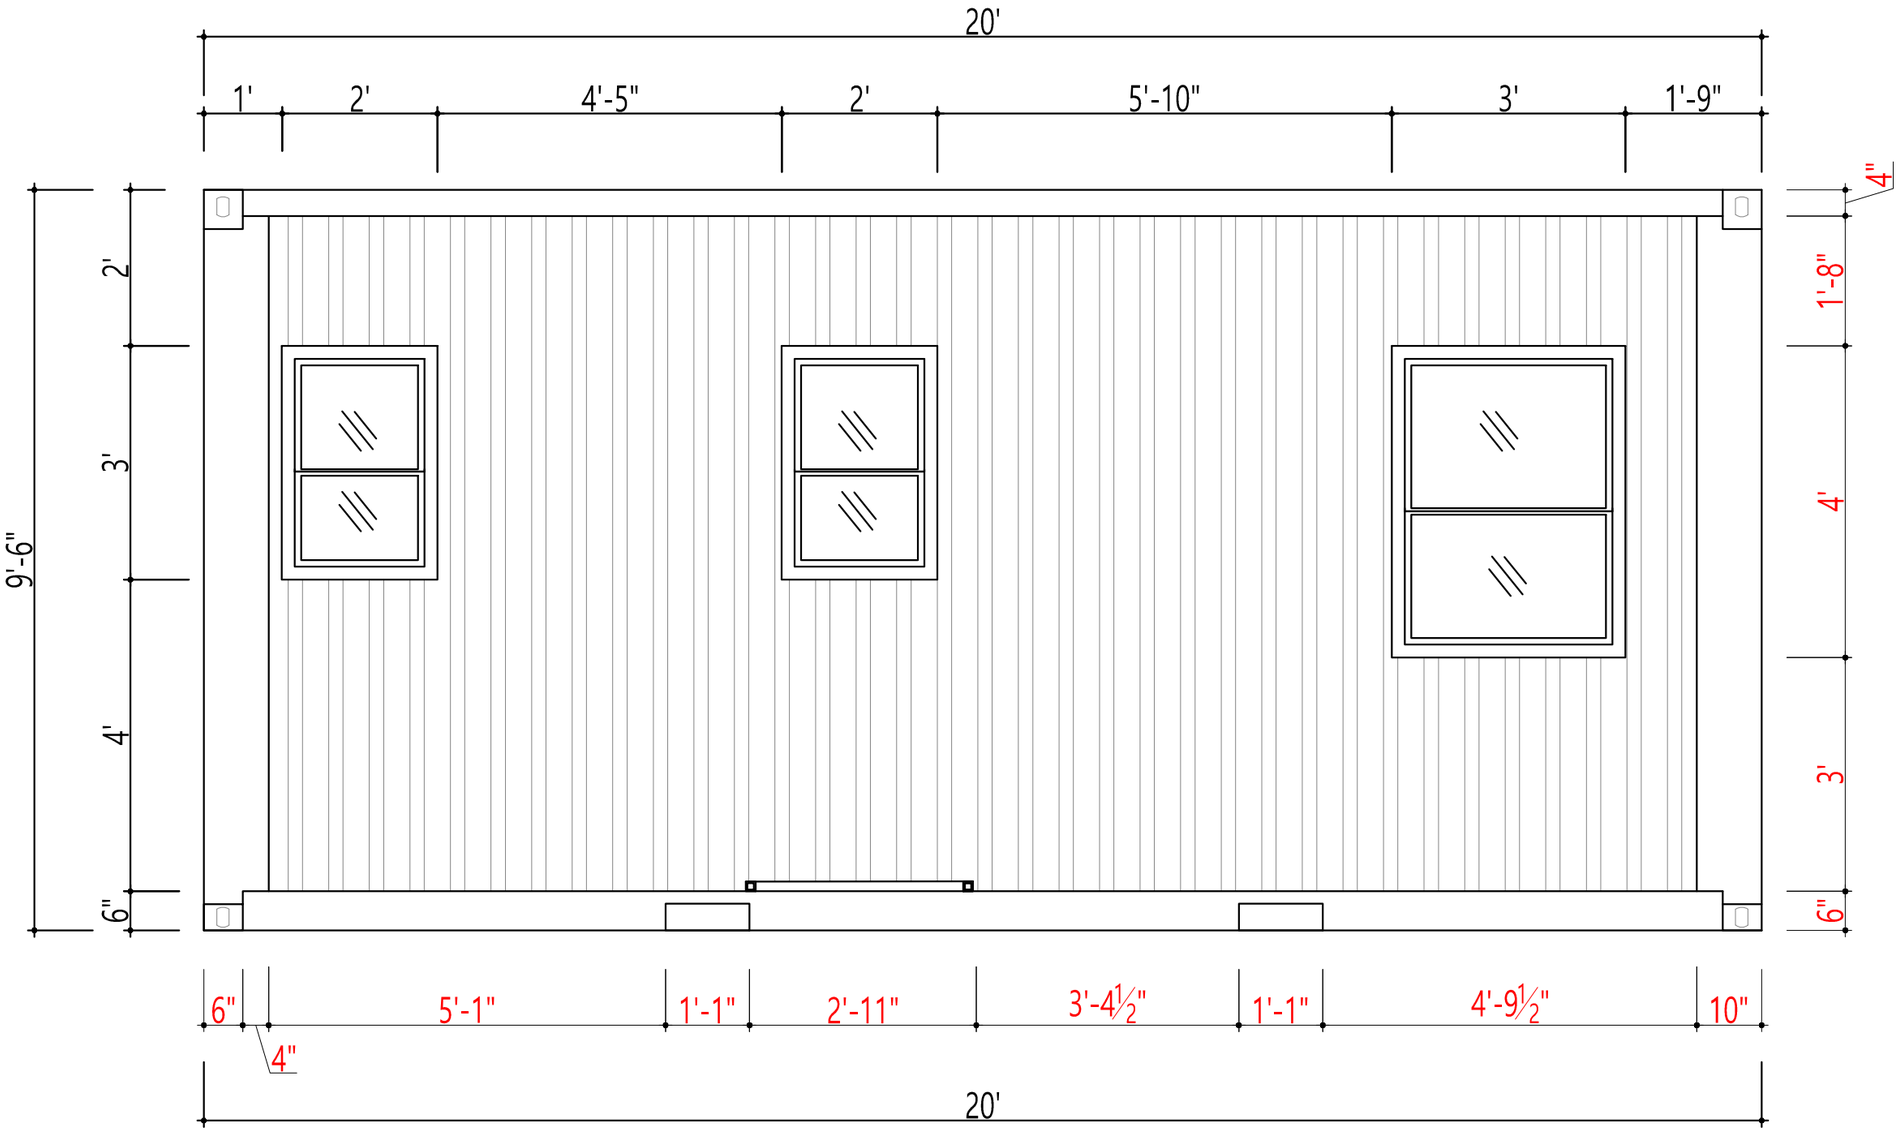

ARCHITECTURAL DRAWINGS

SAMAN POS India Private Limited
Container house plans

CONCORD

PROJECT NUMBER	03	CONTAINER 3	
DATE	25-11-2019		
DRAWN BY	AUTHOR		
CHECKED BY	CHECKER	SCALE	1:50